

1 The Fitzgerald West Bar, Sheffield S3 8PQ

Saxton Mee

Lettings

1 The Fitzgerald West Bar

Per Month

£1,000 Per Month

Available to let on the rental market is this superb two double bedroom, two bathroom first floor apartment, situated within the popular Fitzgerald development. The property offers spacious and contemporary accommodation throughout, benefiting from lift access, electric heating and an air ventilation system. Secure allocated undercroft parking is also available at an additional £100 pcm.

The property briefly comprises of an entrance hallway leading through to a spacious open plan kitchen/living/dining area, enjoying views across the city. The modern fitted kitchen benefits from high gloss units and a range of integrated appliances including an electric oven, hob, fridge freezer, dishwasher and washer/dryer. There is also a useful storage cupboard off the kitchen.

The master bedroom is a good sized double with the benefit of an en-suite shower room. Bedroom two is also a double bedroom, currently arranged as a dressing room/walk-in wardrobe. Both bedrooms benefit from built-in TV connections. The main bathroom is fitted with a three-piece white suite with shower over the bath.

The apartment is offered on a part furnished basis and further benefits from an additional private storage cupboard located within the communal corridor, close to the lifts.

The property is available on a part furnished basis and has an Energy Efficiency Rating of D and a Council Tax Band B.




















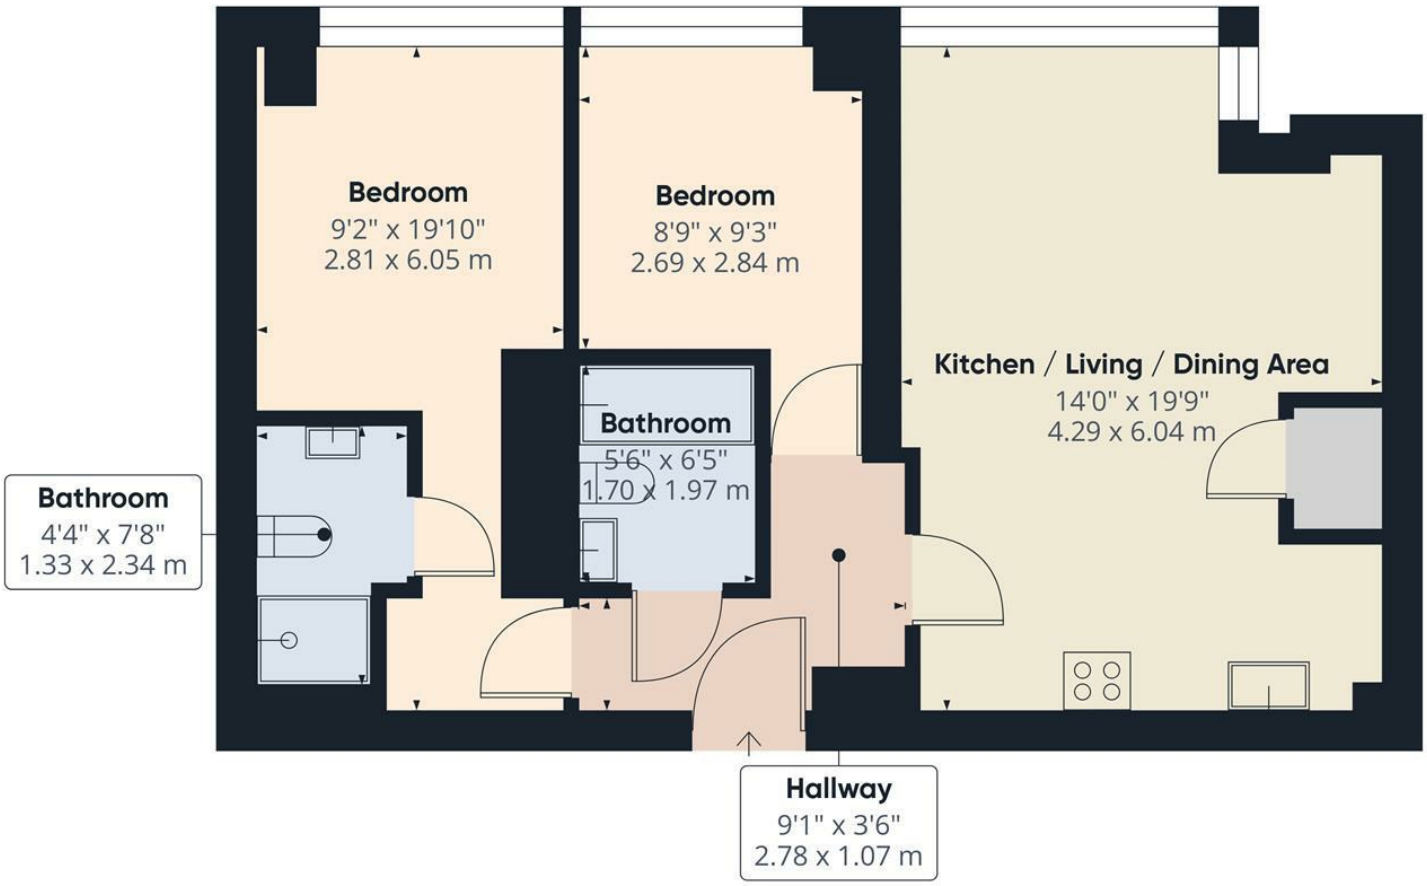

Saxton Mee

Approximate total area(1)

600 ft²

55.6 m²

(1) Excluding balconies and terraces

Calculations reference the RICS IPMS 3C standard. Measurements are approximate and not to scale. This floor plan is intended for illustration only.

GIRAFFE360

While we endeavour to make our sales particulars fair, accurate and reliable, they are only a general guide to the property and, accordingly, if there is any point, which is of particular importance to you, please contact the relevant office. The Agents have not tested any apparatus, equipment, fittings or services and so cannot verify they are in working order. The buyer is advised to obtain verification. Please note all the measurement details are approximate and should not be relied upon as exact. All plans, floor plans and maps are for guidance purposes only and are not to scale. Under no circumstances should they be relied upon as exact or for use in planning carpets and other such fixtures, fittings or furnishings. YOUR HOME IS AT RISK IF YOU DO NOT KEEP UP REPAYMENTS ON A MORTGAGE OR OTHER LOAN SECURED ON IT. 'A Life Assurance policy may be requested.' 'Written Quotations of credit terms available on request.'

Banner Cross
T: 0114 268 3241
E: bannercross@saxtonmee.co.uk
www.saxtonmee.co.uk

Hathersage
T: 01433 650009
E: hathersage@saxtonmee.co.uk

Bakewell
T: 01629 815307
E: bakewell@saxtonmee.co.uk

Matlock
T: 01629 828250
E: matlock@saxtonmee.co.uk

Saxton Mee
Lettings