

HUNT CLOSE

London, W11

£550,000

2 Bed | 2 Bath | 722 sqft



SANDERSONS
LONDON



A very bright two bedroom apartment with parking

A two bedroom, two bathroom modernised apartment with private balcony, parking and close proximity to local transport; ideal for commuting in and out of London.

This recently renovated second-floor property boasts a generous 722 square feet of living space, providing ample room for both relaxation and entertaining. Built in 2002, the apartment has been thoughtfully updated with high-quality appliances, ensuring a modern and comfortable lifestyle.


As you enter, you will be greeted by a bright and airy atmosphere, enhanced by the apartment's well-designed layout. The two spacious bedrooms offer a peaceful retreat, each accompanied by its own bathroom, making it ideal for families or those who enjoy hosting guests. The highlight of this property is undoubtedly the private balcony, where you can unwind and enjoy the fresh air, perfect for morning coffee or evening relaxation.

Residents will appreciate the convenience of parking with a permit, a valuable asset in this bustling city. Just off St Anns Road, Hunt Close offers a serene environment while still being within walking distance of Westfield Shopping Centre, Shepherd's Bush Underground Station (Central Line) as well as Holland Park & Latimer Road stations.



Hunt House, W11

Approx. Gross Internal Area 722 Sq Ft - 67.08 Sq M

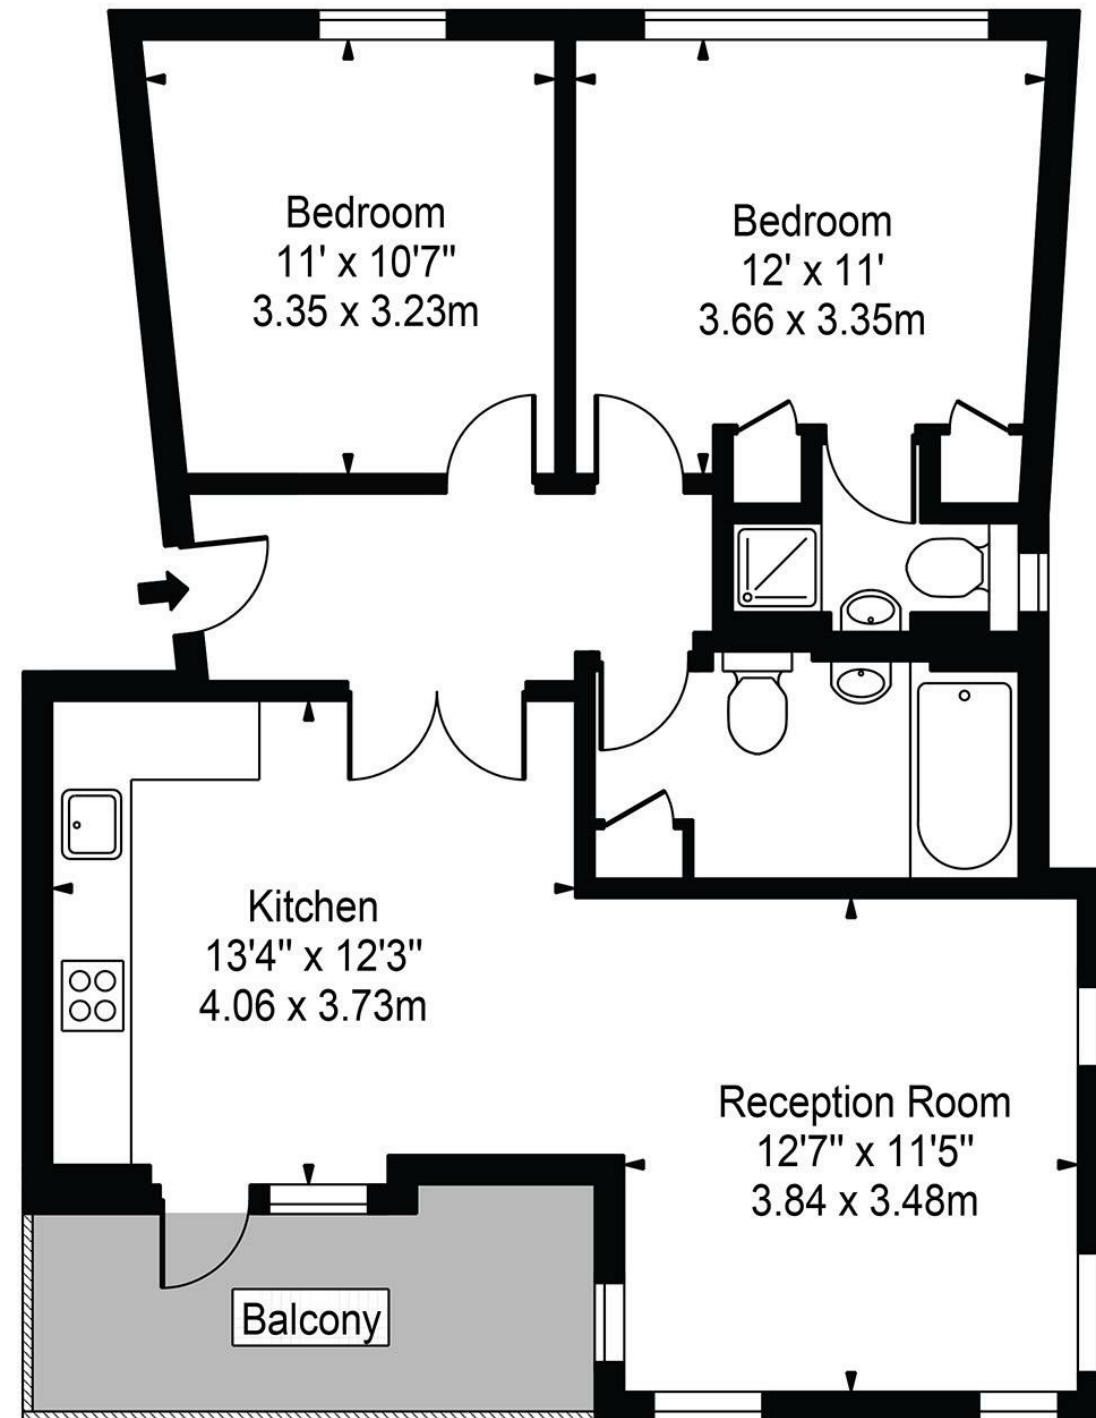

Second Floor

For Illustration Purposes Only - Not To Scale

This floor plan should be used as a general outline for guidance only and does not constitute in whole or in part an offer or contract. Any intending purchaser or lessee should satisfy themselves by inspection, searches, enquiries and full survey as to the correctness of each statement. Any areas, measurements or distances quoted are approximate and should not be used to value a property or be the basis of any sale or let.

KEY FEATURES

- Two spacious bedrooms
- Two modern bathrooms
- High-quality appliances
- Private balcony
- Residents' parking permit
- Quiet location off St Anns Road
- Excellent transport links
- Walk to Westfield shopping
- Recently renovated apartment





EPC Rating: B | Council Tax Band: E

SANDERSONS

LONDON

📍 108 Holland Park Avenue, London,
W11 4UA

📞 020 7602 6725

✉️ james@sandersonslondon.co.uk

🌐 sandersonslondon.co.uk