






**** CHARACTER PROPERTY
IN THE SOUGHT AFTER
VILLAGE OF DISEWORTH

**** A GREAT

OPPORTUNITY WITH
PLENTY OF POTENTIAL.

The property benefits from
upvc double glazed windows
and a gas heating system
and in brief offers a hall,
lounge and a dining room
with log burner, fitted
kitchen, two first floor
bedrooms and a bathroom.
Rear garden with patio and
lawn. NO UPWARD CHAIN

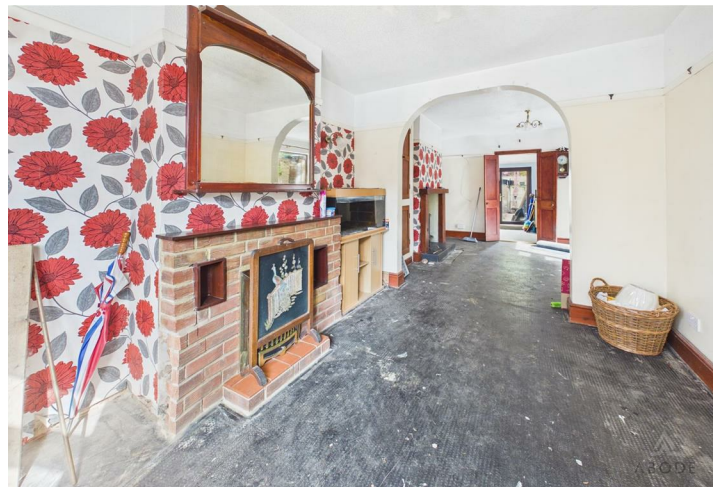

ABODE
SALES & LETTINGS

HALL

Entrance door into the hall with stairs to the first floor and a radiator.

LOUNGE

Upvc double glazed window to the front elevation, radiator and arch to the dining area.

DINING ROOM

Feature log burner, radiator, under stairs storage cupboard and a upvc double glazed window to the side.

KITCHEN

Fitted wall mounted base and drawer Unit with work surfaces and a sink and drainer unit. Spaces for fridge freezer washing machine and cooker, upvc double glaze window and double door doors to the rear garden and a upvc double glazed door to the front.

FIRST FLOOR LANDING

Upvc double glazed window to the side and loft access.

BEDROOM 1

Wardrobes, upvc double glazed window and a radiator.

BEDROOM 2

Upvc double glazed window and a radiator.


BATHROOM

Panel enclosed bath with a shower and shower screen, low flush wc, wash hand basin, radiator and a upvc double glazed window.

OUTSIDE

Paved patio and steps to a lawn.



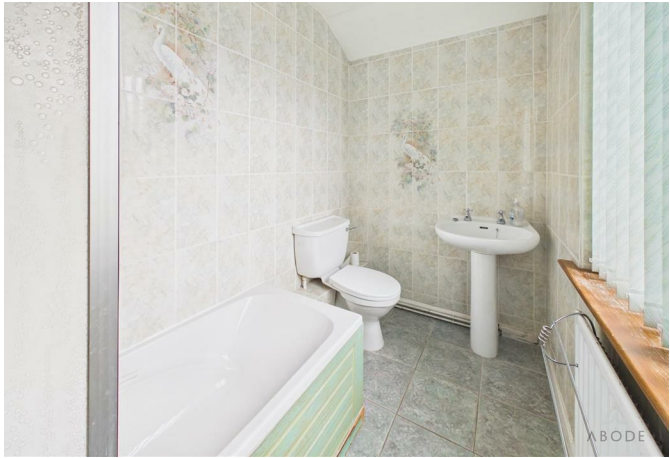

AML Disclaimer - Derby/Swadlincote Office

In accordance with the Money Laundering, Terrorist Financing and Transfer of Funds (Information on the Payer) Regulations 2017, as amended, Abode Midlands Ltd is legally required to undertake appropriate anti-money laundering checks as part of the property buying and selling process.

All prospective purchasers proceeding with a property transaction will be required to complete appropriate identity verification and provide satisfactory information regarding their purchasing arrangements and source of funds. Where applicable, additional checks may be required for individuals providing gifted deposits, third-party contributors, company purchasers and beneficial owners.

These checks may be requested during the offer process.

AML Compliance Fee: Abode Midlands Ltd charge a non-refundable fee of £30.00 inclusive of VAT per individual requiring identity verification. This applies to each purchaser and, where additional individual verification is necessary, any person providing gifted funds or otherwise contributing to the purchase.

The fee is payable in advance of the verification service commencing and covers the administration and processing of the relevant checks. Verification is undertaken with the assistance of our appointed compliance provider, Thirdfort. These checks are undertaken for identity verification and anti-money laundering purposes and do not constitute an application for credit.

Additional documentation and enhanced due diligence may be required depending on the circumstances of the transaction, including the purchaser's financial arrangements and the origin of funds.

Abode Midlands Ltd will ordinarily require satisfactory completion of its due diligence procedures before issuing a Memorandum of Sale and formally progressing the transaction.

Where Abode Midlands Ltd is unable to complete legally required due diligence, we may be unable to proceed with the transaction.

PIF Disclaimer - Derby/Swadlincote Office

Property Particulars

These particulars have been prepared by Abode (Midlands) Limited in good faith, using information verified by the seller, property inspections and relevant third-party sources. Reasonable steps have been taken to ensure accuracy and disclose material information, although certain details may not have been independently verified and may be subject to change.

Measurements and Floor Plans

All measurements and floor areas are approximate. Floor plans are for illustrative purposes, may not be to scale and should not be relied upon for precise measurements.

Photographs and Illustrations

Photographs show the property's appearance at the time taken. Furniture and appliances shown may not be included. A.I. created images and digitally altered photographs are illustrative, with material alterations identified where appropriate.

Services and Installations

Unless stated otherwise, Abode has not tested any services, installations or appliances. Purchasers should obtain appropriate professional inspections where required.

Tenure and Legal Matters

Information concerning tenure, boundaries, rights of way, covenants, planning and building regulations is based on available information. Purchasers should ask their solicitor to verify these matters before entering into a binding contract.

Fixtures and Fittings

Only fixtures, fittings and contents expressly agreed as part of the sale are included.


General

Please contact Abode for clarification of any information important to your purchase. These particulars do not form part of a contract. Nothing in this disclaimer excludes any liability or consumer rights that cannot lawfully be excluded.

Service Charges and Management Fees

Modern and new-build properties may be subject to service charges or estate management fees. Purchasers should confirm details with their solicitor.



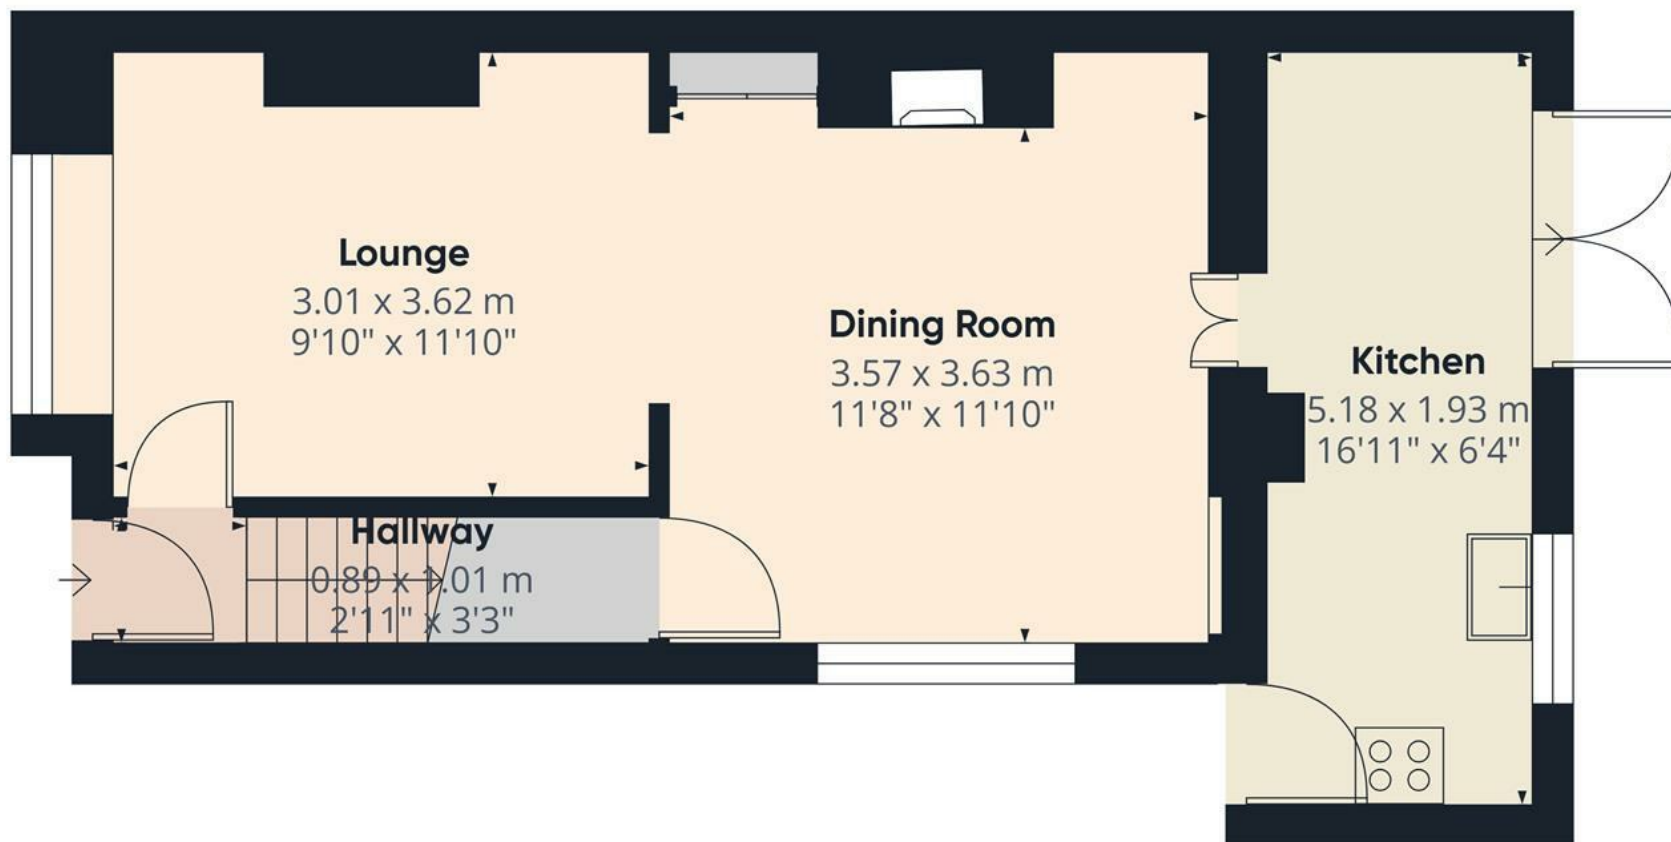

Approximate total area⁽¹⁾

39 m²
421 ft²


(1) Excluding balconies and terraces

Calculations reference the RICS IPMS 3C standard. Measurements are approximate and not to scale. This floor plan is intended for illustration only.

GIRAFFE360



Floor 0

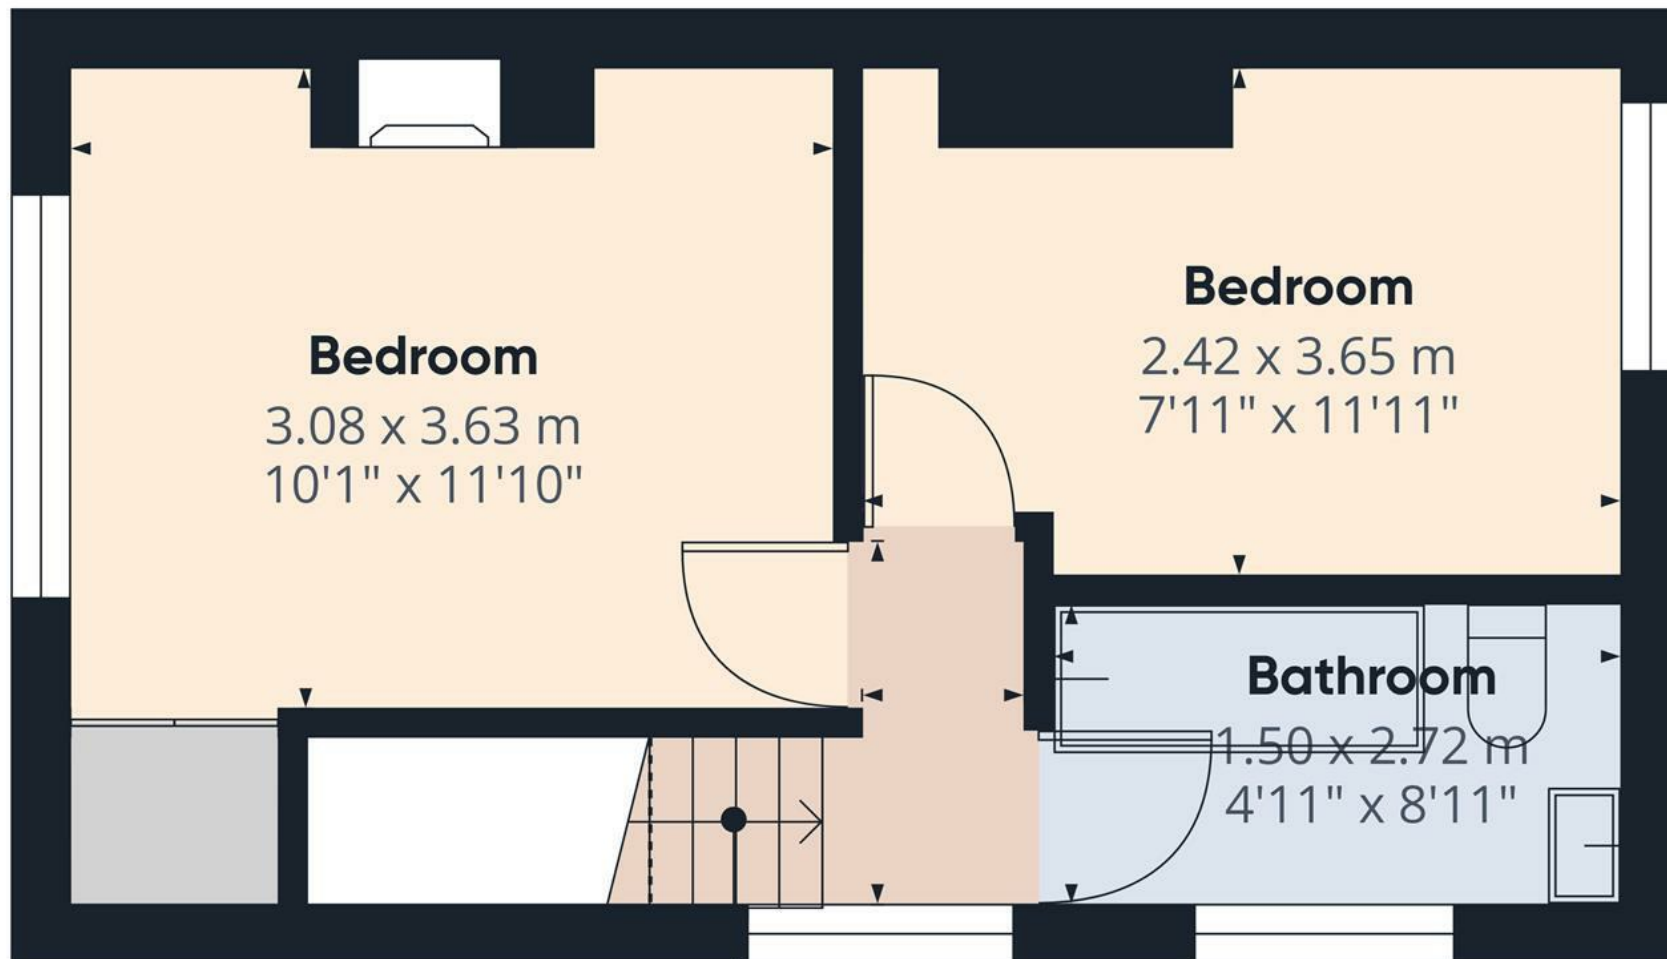

Bedroom

3.08 x 3.63 m
10'1" x 11'10"

Bedroom

2.42 x 3.65 m
7'11" x 11'11"

Bathroom

1.50 x 2.72 m
4'11" x 8'11"

Landing

1.80 x 0.81 m
5'10" x 2'7"

Approximate total area⁽¹⁾

25.9 m²

278 ft²

Reduced headroom

0.1 m²

0 ft²

(1) Excluding balconies and terraces

Reduced headroom


Below 1.5 m/5 ft

Calculations reference the RICS IPMS 3C standard. Measurements are approximate and not to scale. This floor plan is intended for illustration only.

GIRAFFE360



Floor 1

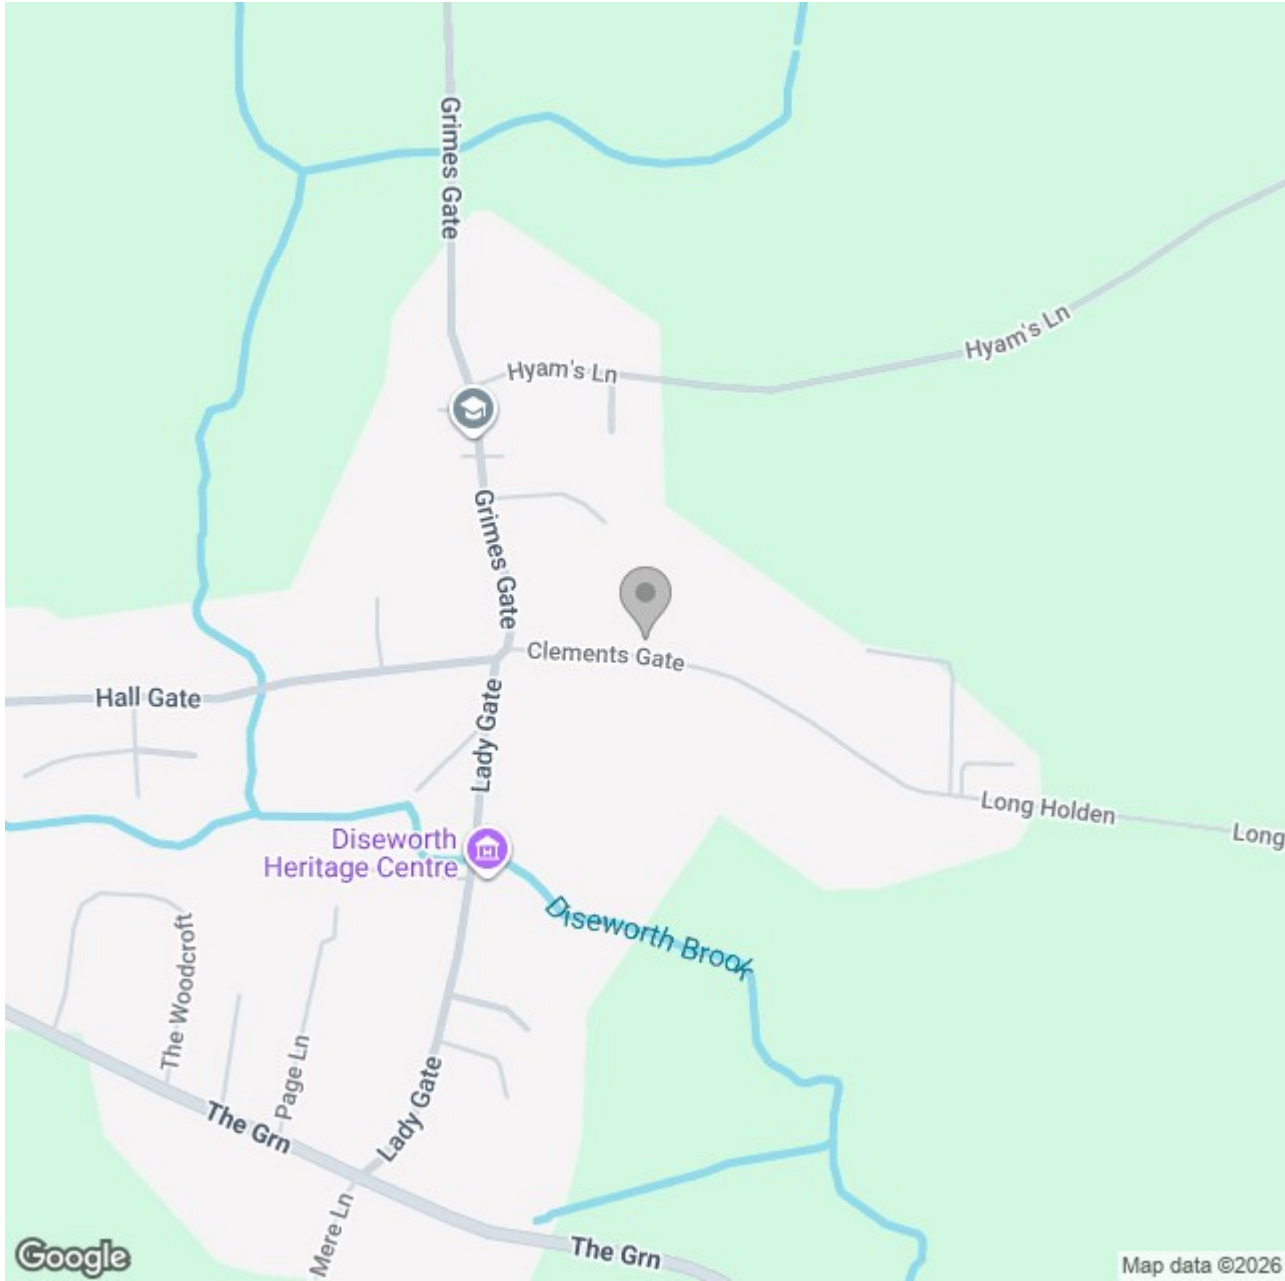

Energy Efficiency Rating

	Current	Potential
Very energy efficient - lower running costs		
(92 plus) A		
(81-91) B		
(69-80) C		
(55-68) D		
(39-54) E		
(21-38) F		
(1-20) G		
Not energy efficient - higher running costs		
England & Wales		EU Directive 2002/91/EC 