



HARDINGS




Heathcote Court
£1,500 PCM






A well presented two bedroom apartment situated on a popular road within a few minutes walk to central Windsor. The property comprises dining room, living room, kitchen, two double bedrooms and a bathroom. One allocated parking space. Unfurnished. EPC:C. Council Tax Band E.

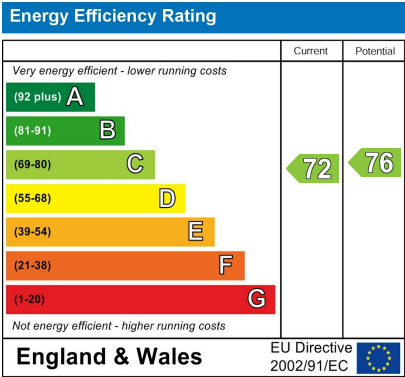

Features

- Two bedroom apartment
 - Short walk to Central Windsor
 - Council Tax Band E
- Unfurnished
 - EPC:C
 - One allocated parking space

NOT TO SCALE

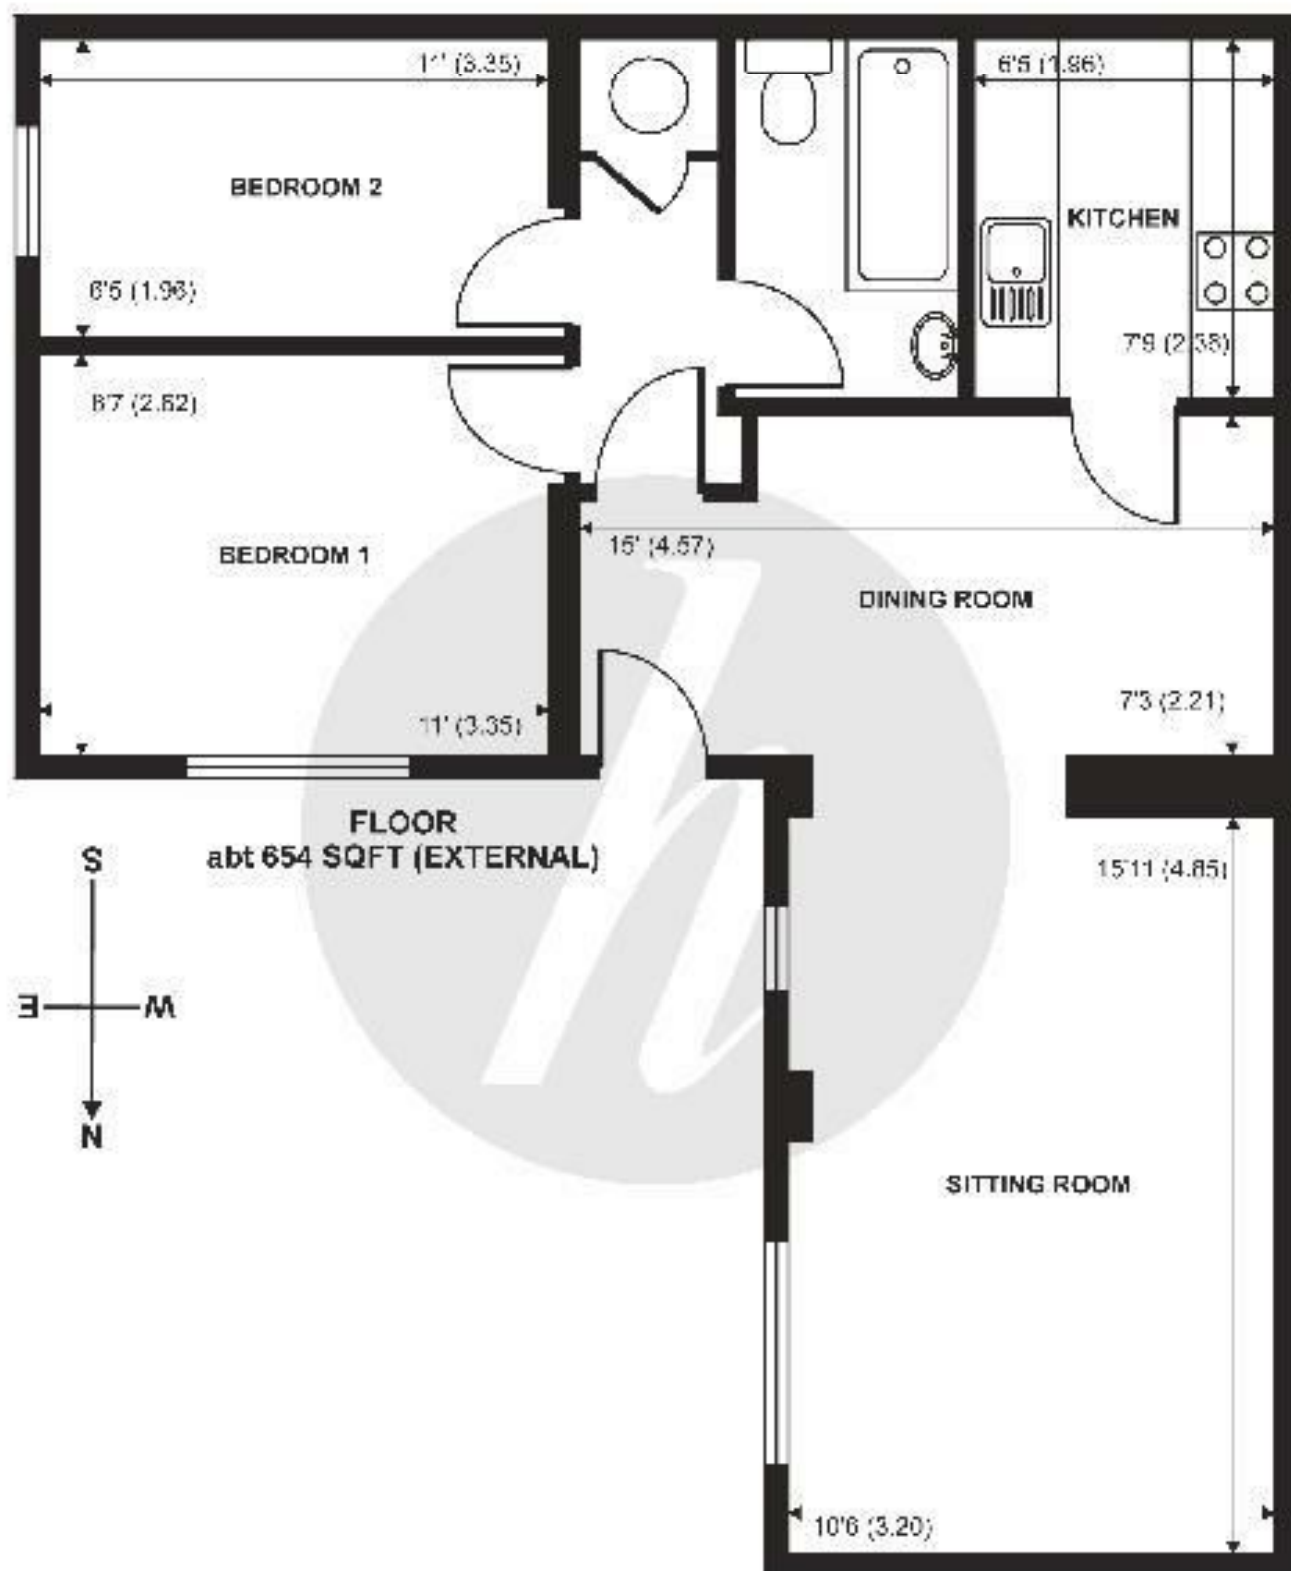


Heathcote Court Windsor Berkshire



HARDINGS

While every attempt has been made to ensure the accuracy of the floor plans containing these measurements of doors, windows, and rooms, we appreciate and do not accept any liability for any error, omission or misstatement. These plans are for information purposes only as required by R.I.C. Code of Measuring Practice and should be used as such by any prospective purchaser. The services, systems and appliances listed in this specification have not been tested by standards and no guarantee as to their operability, safety or their efficiency can be given.

Copyright Hardings 2005 Supplied by www.athelcon.co.uk tel: 05-07234

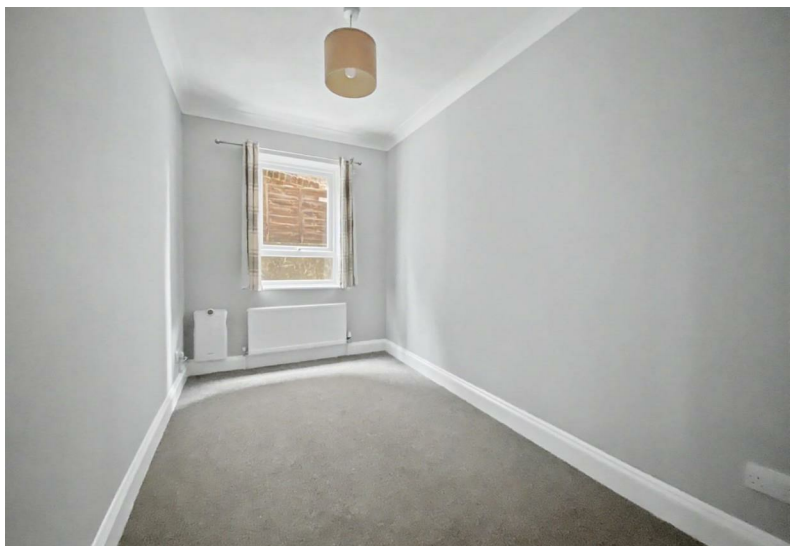

11 High Street, Windsor, Berkshire, SL4 1LD,
T: 01753 833 118 | E: info@hardings.co.uk
www.hardings.co.uk

