



Western Drive, Barton-upon-Humber
North Lincolnshire

Offers Over £260,000


lovelle





Western Drive

Barton-upon-Humber


NO CHAIN

Enjoying a sizeable plot situated on the desirable location of Western Drive, off Westfield Road, is this immaculate detached bungalow. Having been loved and upgraded by the current owners, the property is ready for someone new to make it their own.

The spacious accommodation includes a bright living room, perfect to receive guests in. Further on, there is a fully equipped kitchen diner with an adjacent conservatory overlooking the rear garden. Finished with three bedrooms, all benefitting from a stylish family bathroom.

Attractive gardens surround the property, mainly laid to lawn with decorative borders, mature shrubbery and colourful plantings. A private driveway provides off street parking and access to the garage.

VIEWING HIGHLY RECOMMENDED!

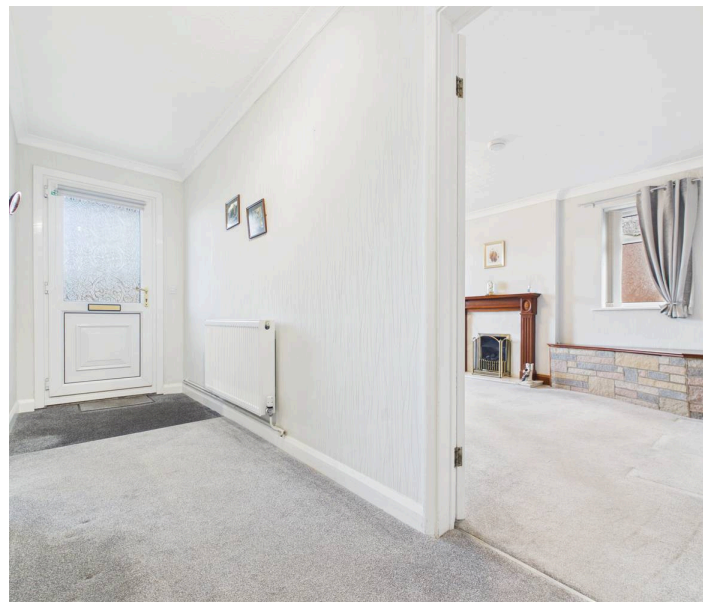

- ****NO CHAIN****
- **Total Floor Area: 71 Square Metres**
- **Stood Proudly in Circa 0.17 Acres**
- **Living Room**
- **Kitchen Diner**
- **Conservatory**
- **Three Bedrooms**
- **Family Bathroom**
- **Enclosed Rear Garden**
- **Garage & Driveway**

BROADBAND TYPE:

Standard - 15 Mbps (download speed), 1 Mbps (upload speed),

Superfast - 40 Mbps (download speed), 6 Mbps (upload speed),

Ultrafast - 1000 Mbps (download speed), 600 Mbps (upload speed).

MOBILE COVERAGE:

Outdoors - Great,

Indoors - Great,

Available - EE, Three, O2, Vodafone.



ENTRANCE

4' 5" x 17' 10" (1.34m x 5.44m)

Entered via a half glazed UPVC door into the hallway.
Doors to all principal rooms.

LIVING ROOM

12' 0" x 16' 4" (3.67m x 4.97m)

Bright and airy room perfect to enjoy with your family or friends. Feature Adam style fireplace housing a gas fire.
Windows to the front and rear elevation.

KITCHEN DINER


11' 0" x 11' 8" (3.36m x 3.55m)

Range of wall and base units with contrasting work surfaces and tiled splash backs. Inset electric oven, microwave and a four ring hob with an extraction canopy over. Stainless steel sink and drainer with a swan neck mixer tap. Integral fridge freezer and plumbing for a washing machine. Finished with a dining area. Half glazed UPVC door and a window to the conservatory.

CONSERVATORY

20' 6" x 4' 7" (6.24m x 1.39m)

Fully double glazed with a polycarbonate roof. Offering views of the rear garden and excellent for relaxing in or entertaining guests. Double opening French doors to the patio and a half glazed UPVC door to the side elevation.

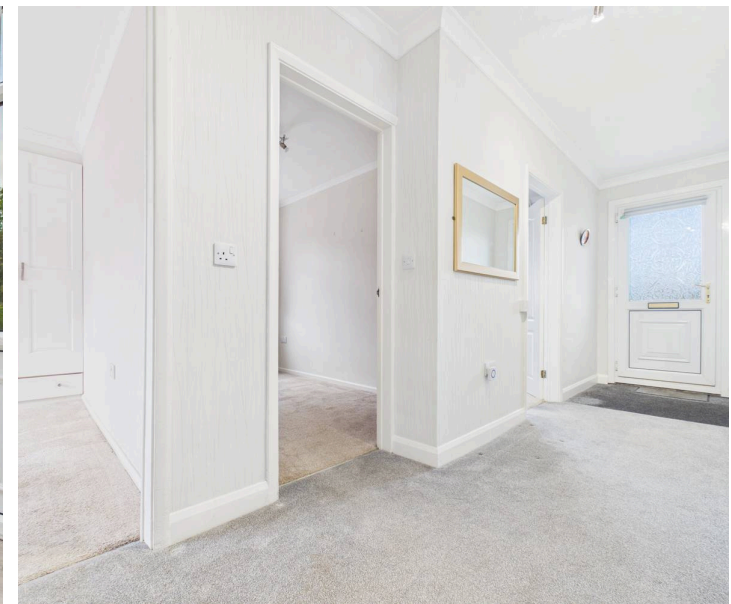



BEDROOM ONE

10' 11" x 11' 1" (3.32m x 3.37m)

Fitted bedroom furniture incorporating wardrobes and a vanity area. Window to the rear elevation.

BEDROOM TWO

10' 10" x 7' 0" (3.31m x 2.14m)

Window to the side elevation.

BEDROOM THREE

11' 10" x 7' 5" (3.60m x 2.27m)

Window to the front elevation.

FAMILY BATHROOM

6' 4" x 7' 9" (1.94m x 2.37m)

A stylish bathroom suite incorporating a shower cubicle with a shower over, push button WC and a vanity wash hand basin with a mixer tap. Towel rail radiator and decorative tiles throughout. Handy storage cupboard. Window to the rear elevation.


UTILTIY AREA

6' 2" x 7' 2" (1.88m x 2.18m)

Belfast sink with hot and cold water taps.

STORAGE

6' 1" x 3' 0" (1.86m x 0.91m)

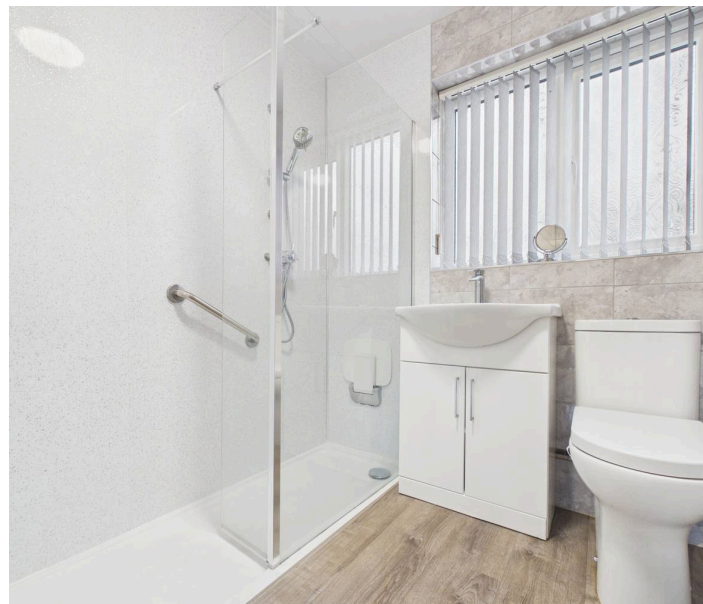



FRONT GARDEN

Predominantly laid to lawn with a driveway to the side and a decorative brick wall. Access to the garage and offering ample off-street parking for multiple vehicles.

REAR GARDEN

A substantial rear garden, predominantly laid to lawn with a patio and a timber summerhouse. Fully enclosed by wooden fencing, mature trees and shrubbery offering privacy from the surrounding properties. Finished with a timber constructed garden shed.

GARAGE

Single Garage

Electric garage door, power and lighting.

DRIVEWAY

2 Parking Spaces



Approximate total area⁽¹⁾
874 ft²
81.2 m²

(1) Excluding balconies and terraces

Calculations reference the RICS IPMS 3C standard. Measurements are approximate and not to scale. This floor plan is intended for illustration only.

GIRAFFE360





Detached Garage

6'10" x 16'11"
2.09 x 5.16 m

Utility Area

6'2" x 7'1"
1.88 x 2.18 m

Storage

6'1" x 2'11"
1.86 x 0.91 m

Approximate total area⁽¹⁾

217 ft²
20.2 m²

(1) Excluding balconies and terraces

Calculations reference the RICS IPMS 3C standard. Measurements are approximate and not to scale. This floor plan is intended for illustration only.

GIRAFFE360




*We are required by law to conduct anti-money laundering checks on all those selling or buying a property. Whilst we retain responsibility for ensuring checks and any ongoing monitoring are carried out correctly, the initial checks are carried out on our behalf by Landmark who will contact you once you have had an offer accepted on a property you wish to buy. The cost of these checks for buyers is £30.00 (incl. VAT) per client, which covers the cost of obtaining relevant data and any manual checks and monitoring which is required. This fee will need to be paid by you in advance of us issuing a memorandum of sale, directly to Landmark, and is non-refundable. We will receive some of the fee taken by Landmark to compensate for its role in the provision of these checks.

Council Tax band: C

Tenure: Freehold

EPC Energy Efficiency Rating: C

EPC Environmental Impact Rating: C

 

VIEWING

By appointment with the Sole Agent Lovelle Estate Agency, please find contact number on the last page on the particulars. We recommend prior to making an appointment to view, prospective purchasers discuss any particular points likely to affect their interest in the property with one of our property consultants who have seen the property in order that you do not make a wasted journey.

MORTGAGE ADVICE

Budgeting correctly and choosing the right mortgage for a move is vital. For independent mortgage and insurance advice call our branch to book in with our mortgage advisor.

AGENTS NOTE

These particulars are for guidance only. Lovelle Estate Agency, their clients and any joint agents give notice that:- They have no authority to give or make representation/warranties regarding the property, or comment on the SERVICES, TENURE and RIGHT OF WAY of any property. These particulars do not form part of any contract and must not be relied upon as statements or representation of fact. All measurements/areas are approximate. The particulars including photographs and plans are for guidance only and are not necessarily comprehensive.

HOW TO MAKE AN OFFER

If you are interested in this property then it is important that you contact us at your earliest convenience. We will require certain pieces of personal information from you in order to provide a professional service to you and our client. The personal information you have provided to us may be shared with our client, the seller, but it will not be shared with any other third parties without your consent other than stated reasons detailed within our privacy policy. More information on how we hold and process your data is available on our website <https://www.lovelle.co.uk/privacy-policy/> and you can opt out at any time by simply contacting us.

For any offer you wish to make we will need to establish certain details before negotiation can take place. This is so that our vendor can make an informed choice when negotiating and accepting your offer. You will be asked to provide formal I.D. and address verification, as required under new Money Laundering Legislation. You might also have one or two questions for us, such as which solicitor to choose, or which mortgage lender has the best offers available for me. We have a one stop shop to satisfy all of these needs so please ask.

A copy of the full Energy Performance Certificate for this property is available upon request. Advisory Notes - Please be advised if you are considering purchasing a property for Buy To Let purposes, from 1st April 2018 without an EPC rated E or above it will not be possible to issue a new tenancy, or renew an existing tenancy agreement.



Lovelle Estate Agency

9 King Street, Barton-upon-Humber - DN18 5ER

01652 636587

barton@lovelle.co.uk

www.lovelle.co.uk/estate-agents-and-letting-agents/branch/barton-upon-humber/

