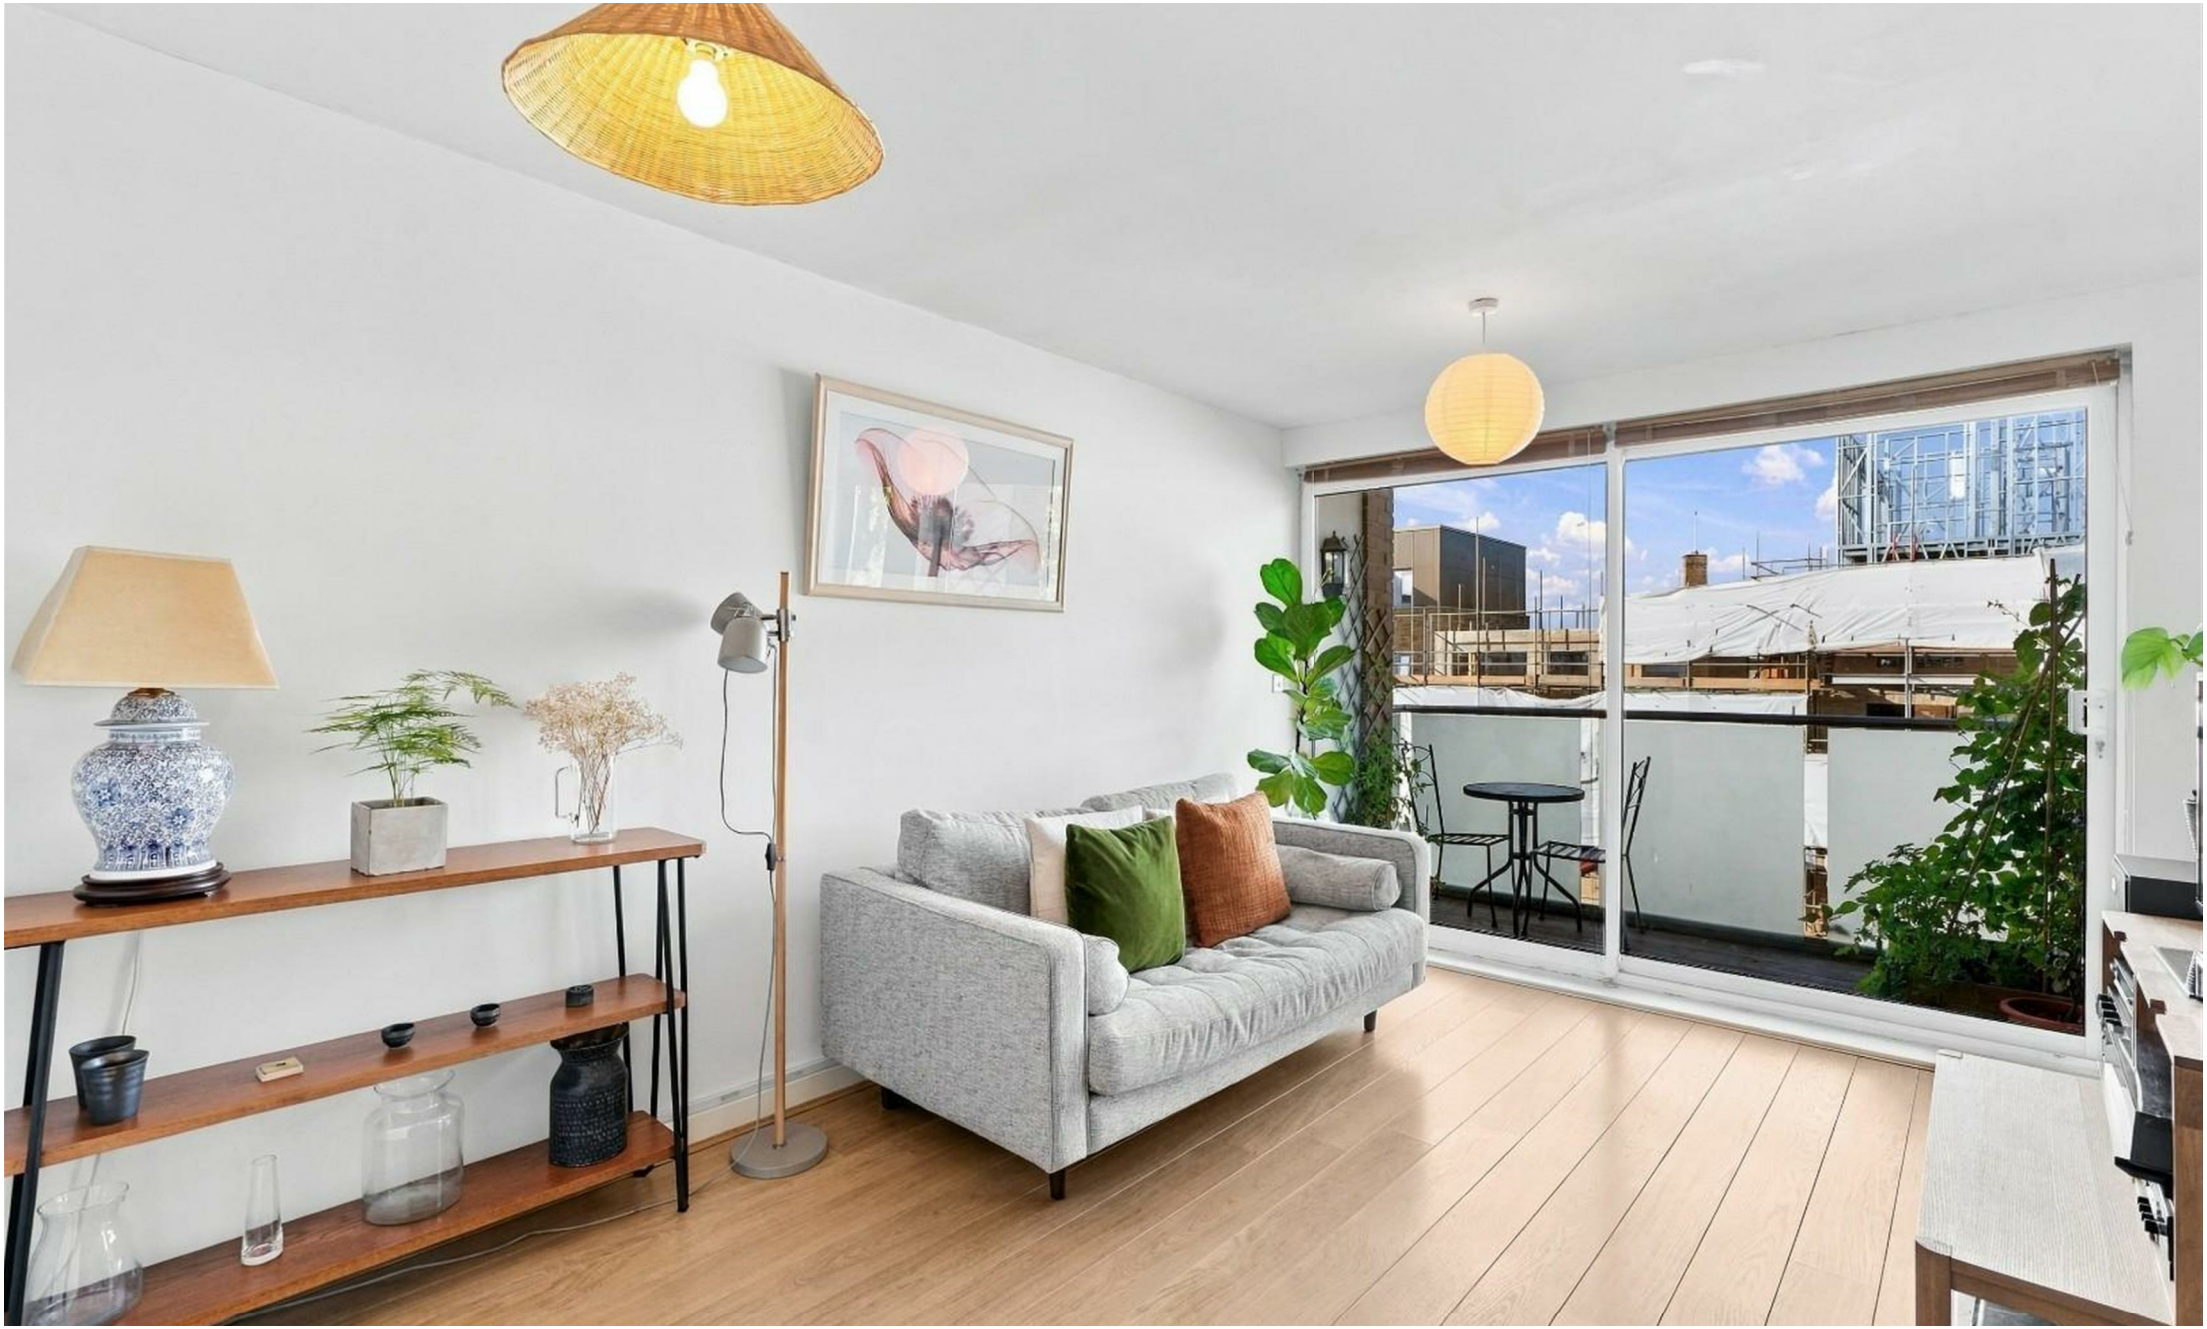

East Dulwich Road, SE22 | Offers In Excess Of £500,000

02087028222

eastdulwich@pedderproperty.com

pedder
We live local

In General

- Two double bedrooms
- Two bathrooms
- Private west-facing balcony
- Allocated underground parking
- Over 815 Sq Ft of internal space
- Large communal garden
- Excellent condition throughout
- Set to the side of the building, not on the main road

In Detail

Stunning, spacious and beautifully-bright purpose-built apartment in this desirable modern block ideally located between Peckham Rye and East Dulwich, SE22.

Altima Court, East Dulwich Road offers easy access into The City and West End from East Dulwich station (0.4 miles) and Peckham Rye station (0.7 miles) as well as strong bus/cycle routes through the neighbouring Herne Hill, Dulwich Village and Denmark Hill. There are an array of independent shops, bars, restaurants and coffee shops nearby on Lordship Lane, North Cross Road and Bellenden Road as well as a choice of beautiful parks and green spaces - including the gorgeous Goose Green opposite.

Boasting over 815 Sq Ft of internal space on the second floor of this recognisable building - there is a sumptuous 17x17-ft open-plan kitchen reception with a separating, partial wall that then opens out onto the west-facing private balcony, with part-views across the park. There are two comfortable double bedrooms - including the 15-ft principal room which enjoys an en-suite shower room - as well as a family bathroom and ample storage.

The building benefits from secure underground parking, lift-access and bicycle storage.

EPC: B | Council tax band: D | Lease: 128 years remaining | GR: £600 pa | SC: £3,399.24 pa | BI: incl. in SC

Floorplan

Altima Court, SE22
Total* = 76.0 sq m / 817.6 sq ft
Second Floor = 76.0 sq m / 817.6 sq ft
[ ] = Reduced head room below 1.5m

pedder
We live local

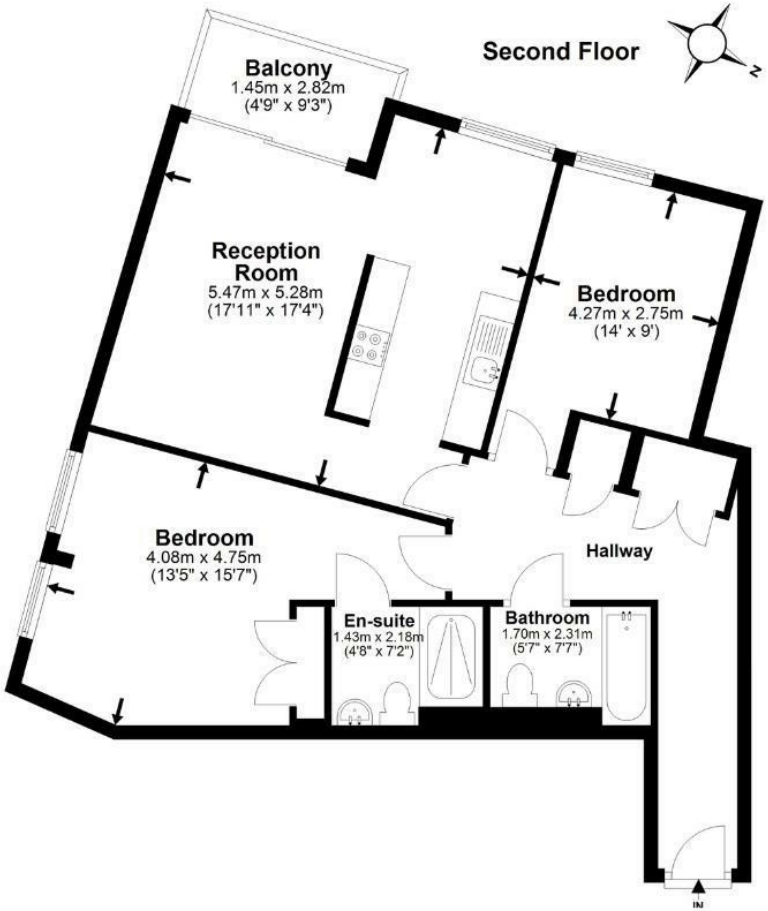

*All measurements are approximate and do not include eaves space. The plans are for representation purposes only as defined by RICS - 'Code of Measurement Practice'. The plans are not to scale. Please personally check all sizes, dimensions, shapes and compass bearings before making any decisions reliant upon them. Copyright The Pedder Group © 2026.

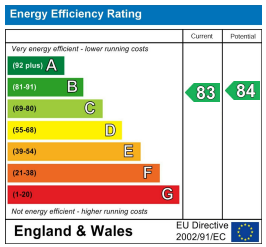

Pedder Property Ltd trading as Pedder for themselves and for the vendor/landlord of this property whose agents they are, give notice that (1) these particulars do not constitute any part of an offer or contract, (2) all statements contained within these particulars are made without responsibility on the part of Pedder or the vendor/landlord, (3) whilst made in good faith, none of the statements contained within these particulars are to be relied upon as a statement of representation or fact, (4) any intending purchaser/tenant must satisfy him/herself by inspection or otherwise as to the correctness of each of the statements contained within these particulars, (5) the vendor/landlord does not make or give either Pedder or any person in their employment any authority to make or give representation or warranty whatsoever in relation to this property.