

34 Lawder Gardens, Glenrothes - KY7 4AN

Glenrothes

Offers Over £229,995

home sweet home
estate agents
your local property experts



34 Lawder Gardens

Glenrothes

Modern 3-bed semi-detached villa (built 2024) with en-suite, family bathroom, south-facing garden, EV charger, 2-car parking, near transport and amenities in Glenrothes. Move-in ready. DG - GCH - EPC B - HOME REPORT £235,000.
Council Tax band: C


Tenure: Freehold

EPC Energy Efficiency Rating: B

EPC Environmental Impact Rating: B

- MODERN SEMI-DETACHED VILLA IN CORNER PLOT
- THREE BEDROOMS MASTER EN-SUITE
- ENCLOSED SOUTH FACING GARDEN
- 2 CAR OFF STREET PARKING WITH EV CHARGE POINT
- SPACIOUS LOUNGE
- MODERN DINING KITCHEN & APPLIANCES
- FAMILY BATHROOM - SEP WC
- DG- GCH - EPC B - HOME REPORT £235,000
- VIEW NOW!

home sweet home
estate agents
your local property experts

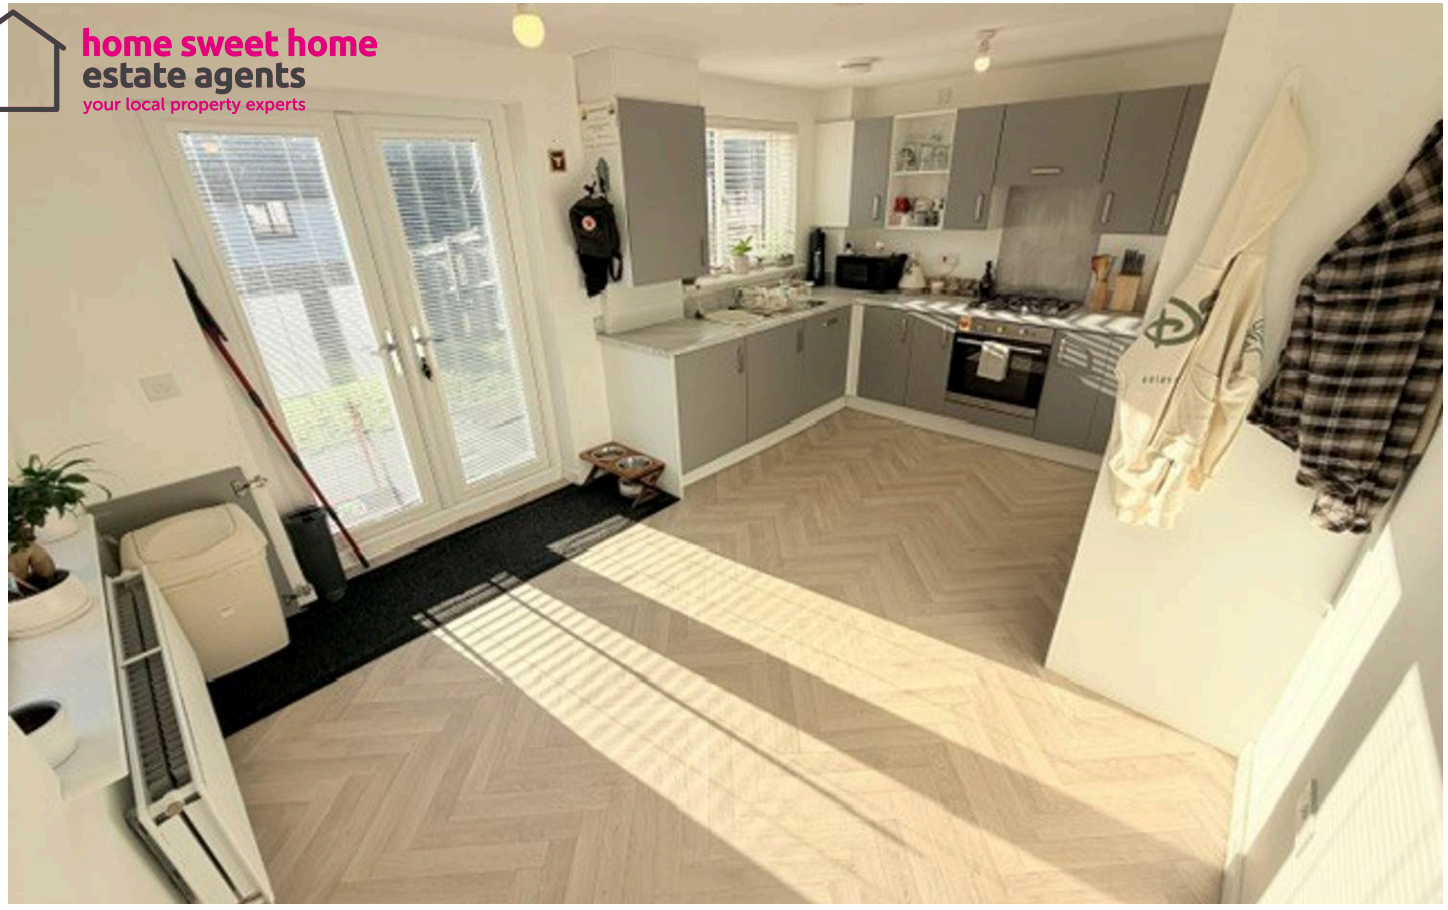


GARDEN


Corner plot.

OFF STREET

2 Parking Spaces



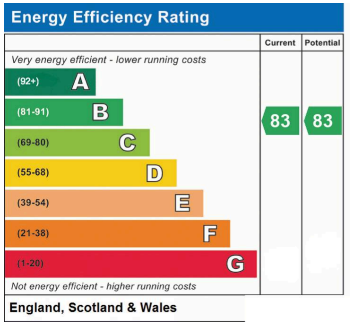


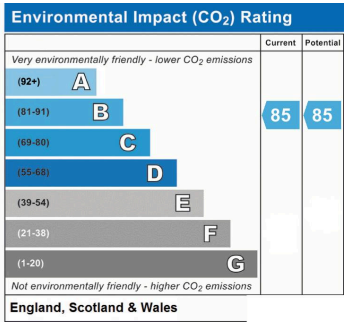


home sweet home
estate agents
your local property experts






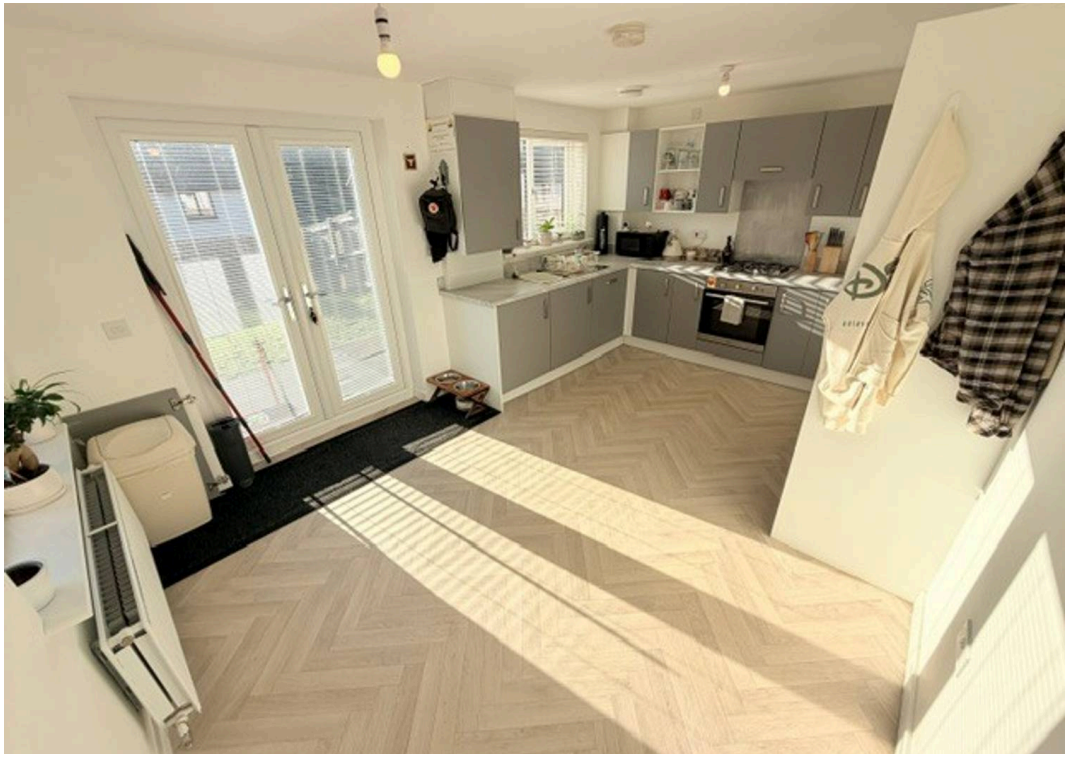



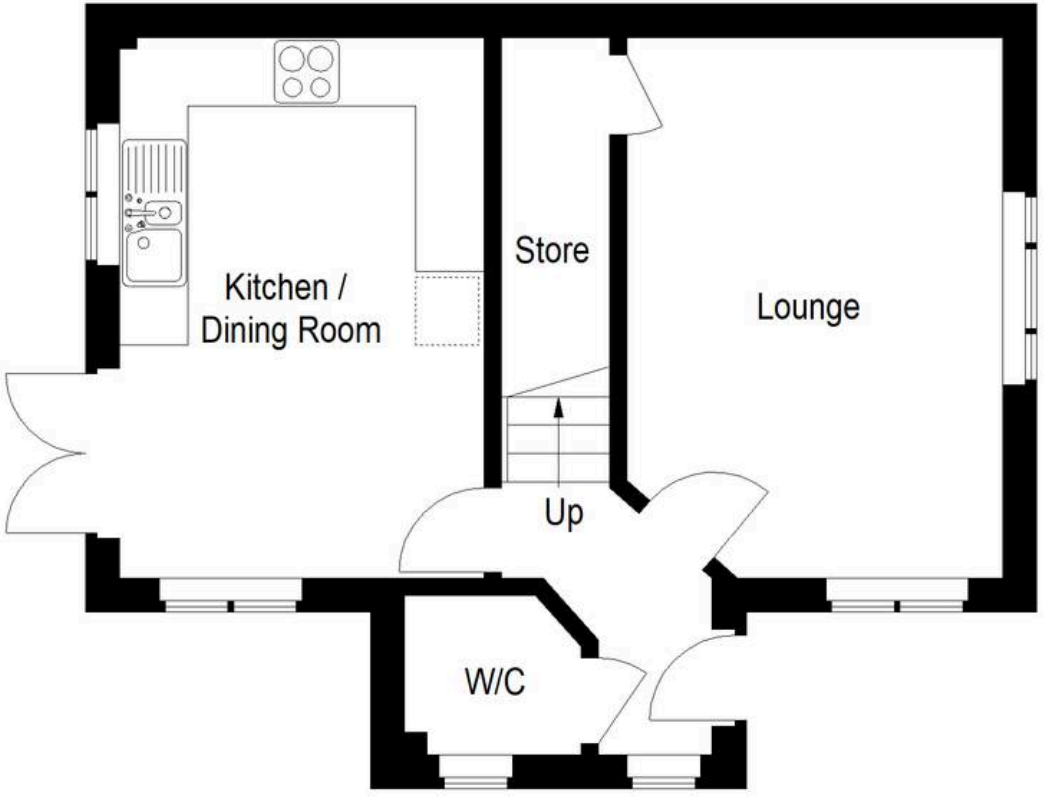

Ground Floor

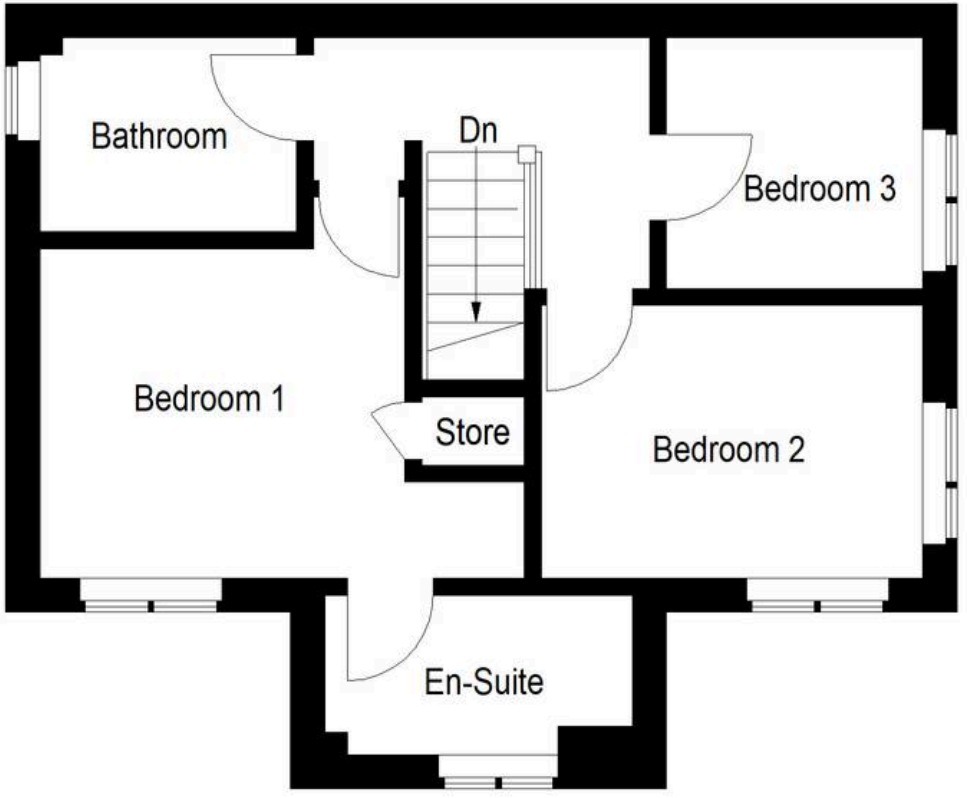

First Floor

Illustration for identification purposes only, measurements are approximate, not to scale. Fourlabs.co © (ID1347927)

home sweet home
estate agents
your local property experts