



38 Farm Road, Maidenhead SL6 5JD

welcome to

38 Farm Road, Maidenhead

Attractive four bedroom, two bathroom extended semi-detached family home in a sought after road, a stone's throw from Newlands Girls' School and within easy reach of the town centre and railway station.




Farm Road, Maidenhead, SL6

Approximate Area = 1620 sq ft / 150.5 sq m

Garage = 135 sq ft / 12.5 sq m

Total = 1755 sq ft / 163 sq m

For identification only - Not to scale

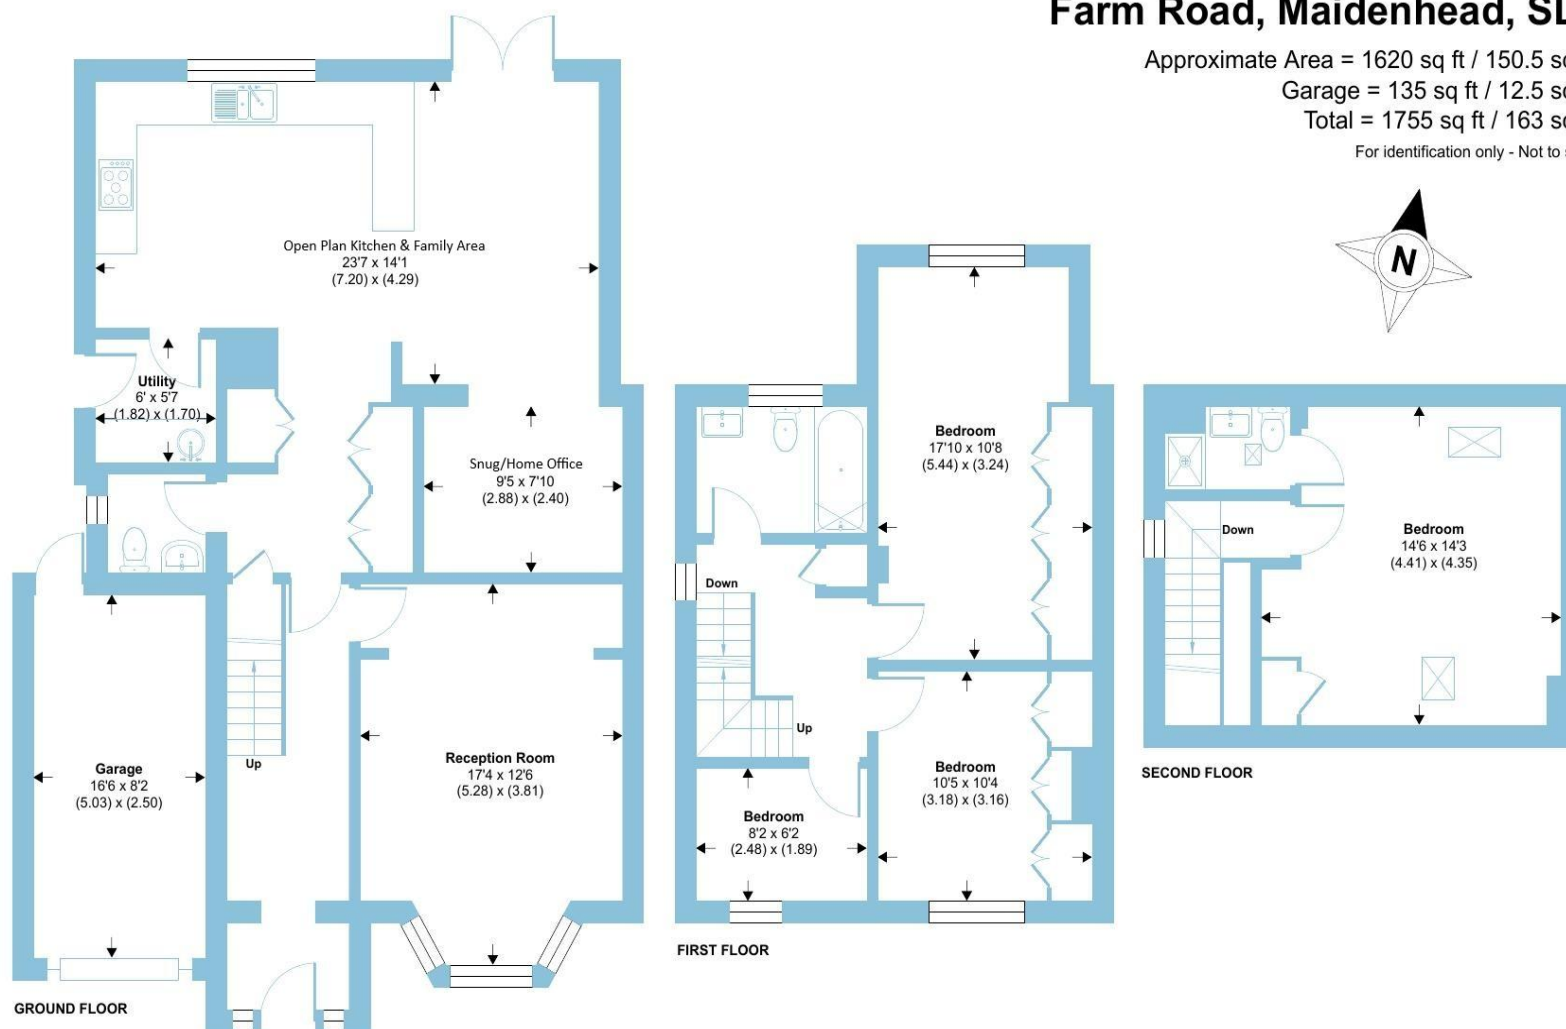

Floor plan produced in accordance with RICS Property Measurement 2nd Edition, Incorporating International Property Measurement Standards (IPMS2 Residential). © nichecom 2026. Produced for Barnard Marcus. REF: 1527940



This attractive and thoughtfully extended four bedroom, two bathroom semi-detached family home is situated in one of the area's most sought after roads, just a stone's throw from the highly regarded Newlands Girls' School and within easy reach of the town centre and railway station.

The property welcomes you via a porch leading into a light, bright entrance hall, complemented by an inner lobby with built-in storage cupboards and a convenient ground floor cloakroom. To the front of the property is a superb 17ft reception room with a bay window, creating a bright and inviting living space. The heart of the home is the impressive open plan kitchen and family area, perfectly designed for modern family living and entertaining. This versatile space also incorporates a snug/home office, ideal for those working remotely, together with a separate utility room.

Upstairs, there is a generous 17ft double bedroom with fitted wardrobes, a second double bedroom also benefiting from fitted wardrobes, a further bedroom and a stylish modern family bathroom. Occupying the entire second floor, the spacious principal bedroom enjoys excellent privacy and features its own en-suite shower room.

The enclosed rear garden is beautifully maintained and offers a patio area, storage shed and direct access to the garage. To the front, a substantial brick block paved driveway provides ample off-road parking for several vehicles.

welcome to

38 Farm Road, Maidenhead

- EXTENDED SEMI-DETACHED FAMILY HOME
- HIGHLY SOUGHT AFTER LOCATION
- STONES THROW FROM NEWLANDS GIRLS SCHOOL
- FOUR BEDROOMS, TWO BATHROOMS
- OPEN PLAN KITCHEN & FAMILY AREA
- ENCLOSED REAR GARDEN
- LARGE DRIVEWAY & GARAGE
- EASY ACCESS TO TOWN CENTRE & STATION

Tenure: Freehold EPC Rating: Awaited

Council Tax Band: E

£825,000



Please note the marker reflects the
postcode not the actual property

check out more properties at rogerplatt.co.uk



Property Ref:
MHD122323 - 0002

1. MONEY LAUNDERING REGULATIONS Intending purchasers will be asked to produce identification documentation at a later stage and we would ask for your co-operation in order that there is no delay in agreeing the sale. 2. These particulars do not constitute part or all of an offer or contract. 3. The measurements indicated are supplied for guidance only and as such must be considered incorrect. Potential buyers are advised to recheck measurements before committing to any expense. 4. We have not tested any apparatus, equipment, fixtures or services and it is in the buyers interest to check the working condition of any appliances. 5. Where an EPC, or a Home Report (Scotland only) is held for this property, it is available for inspection at the branch by appointment. If you require a printed version of a Home Report, you will need to pay a reasonable production charge reflecting printing and other costs. 6. We are not able to offer an opinion either written or verbal on the content of these reports and this must be obtained from your legal representative. 7. Whilst we take care in preparing these reports, a buyer should ensure that his/her legal representative confirms as soon as possible all matters relating to title including the extent and boundaries of the property and other important matters before exchange of contracts.

Roger Platt is a trading name of Sequence (UK) Limited which is registered in England and Wales under company number 4268443, Registered Office is Witan Gate House, 500-600 Witan Gate West, Milton Keynes, MK9 1GF. VAT Registration Number is 500 2481 05.


roger platt



01628 773333



Maidenhead@rogerplatt.co.uk



25-29 Queen Street, MAIDENHEAD, Berkshire,
SL6 1NB



rogerplatt.co.uk