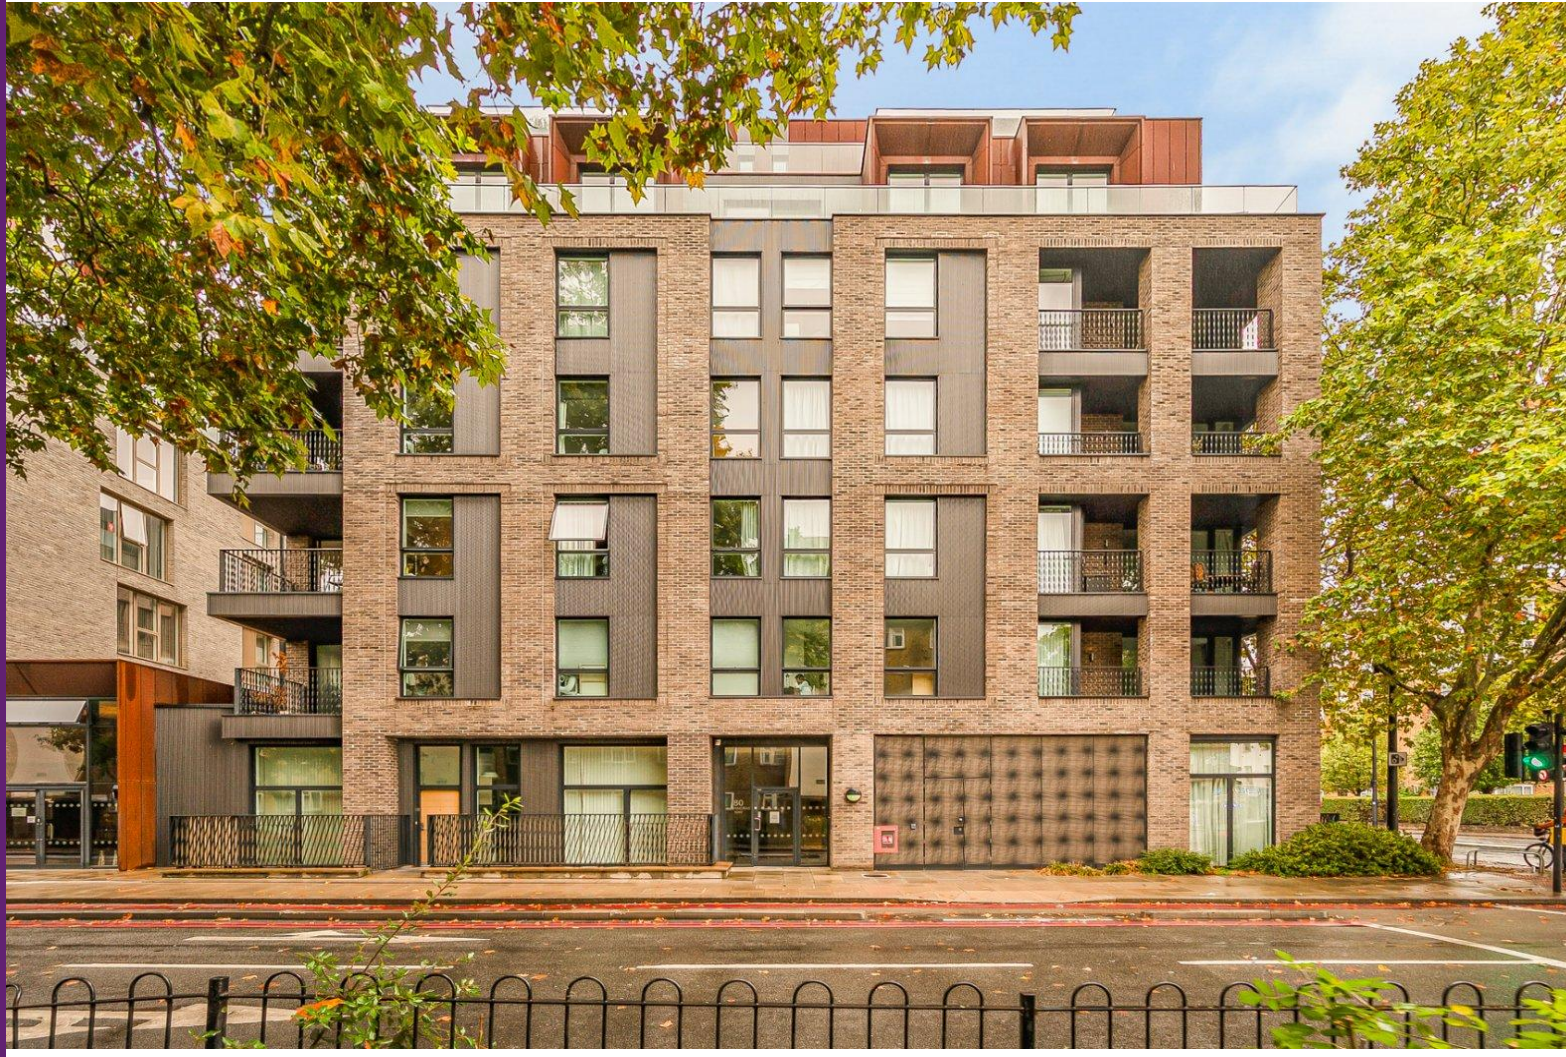


St. Pancras Way

Camden, NW1

Asking Price £600,000

Located on the first floor of this modern purpose built block, is this very stylish two double bedroom apartment with private balcony.

This stunning apartment benefits from two large double bedrooms, two contemporary bathrooms, a spacious open plan kitchen & living space and private balcony area.

CHESTERTONS









St. Pancras Way


Camden, NW1

- Modern Two-Bedroom Flat
- Two Bathrooms
- Close To Camden Town
- Close To Kings Cross
- Balcony



St. Pancras Way is ideally located within minutes of both Kentish Town High Street and Camden, offering an excellent selection of transport links, shops, restaurants and amenities. The green open spaces of Primrose Hill and Regent's Park are also within easy reach.

Tenure: Leasehold (987 years 4 months remaining)
Service Charge: £7392 p.a
Ground Rent: £518 p.a
Local Authority: Camden
Council Tax Band: E

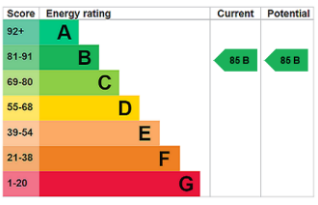


Chestertons Camden & Kentish Town Sales

99-101 Parkway
Camden
London
NW1 7PP
camden@chestertons.co.uk
020 7267 2053
chestertons.co.uk

St Pancras Way

- Ceiling Height

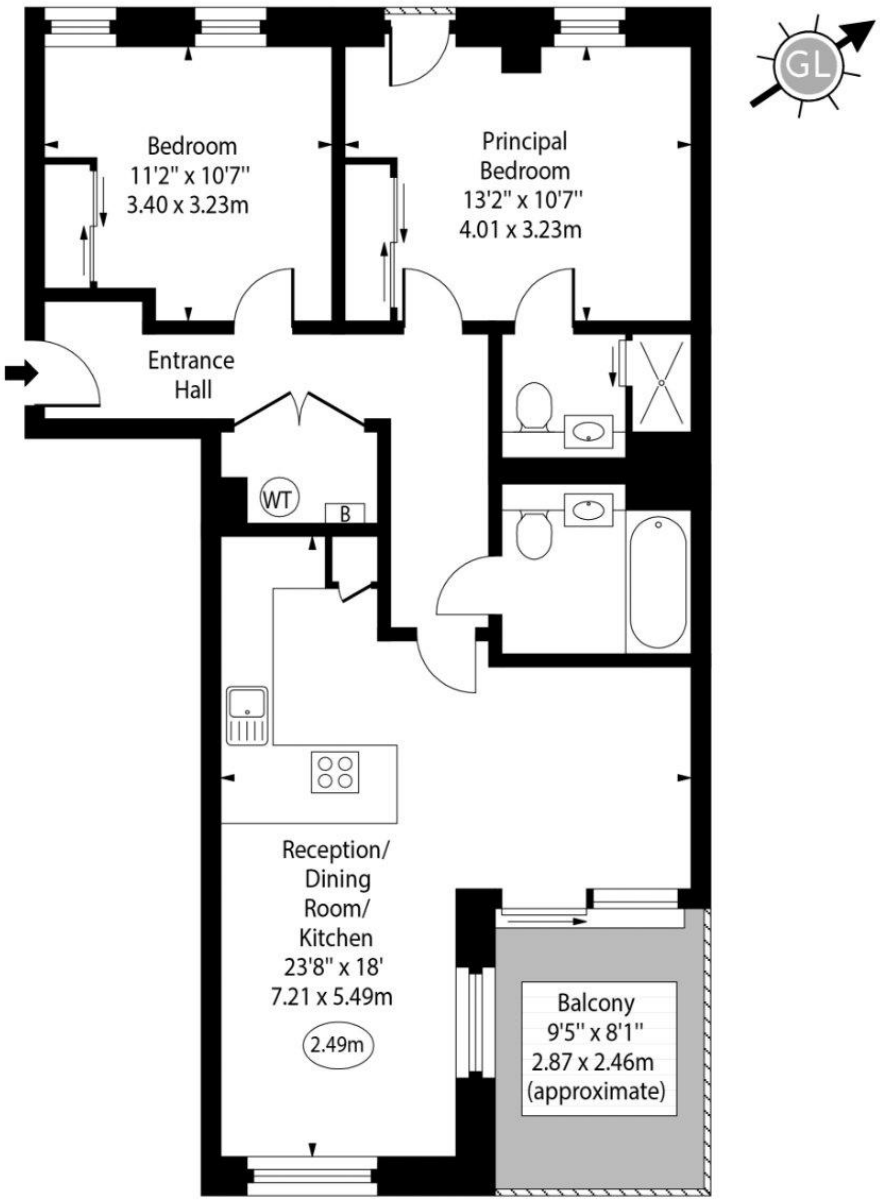

First Floor

Gross Internal Area - 770 Sq Ft - 71.53 Sq M

Approx Gross Internal Area 770 Sq Ft - 71.53 Sq M

Every attempt has been made to ensure the accuracy of the floor plan shown.
However, all measurements, fixtures, fittings, and data shown are approximate interpretations and for illustrative purposes only. Measured according to the RICS. Not To Scale.

www.goldlens.co.uk

Ref. No. 033321K

Chesterton UK Services Limited trading as Chestertons for themselves and for the vendor of this property whose agents they are, give notice that (i) these particulars do not constitute any part of an offer or contract,(ii) all statements contained within these particulars are made without responsibility on the part of Chestertons or the vendor, (iii) whilst made in good faith, none of the statements contained within these particulars are to be relied upon as a statement or representation of fact, (iv) any intending purchasers must satisfy themselves by inspection or otherwise as to the correctness of each of the statements contained within these particulars, (v) the vendor does not make or give either Chestertons or any person in their employment any authority to make or give representation or warranty whatsoever in relation to this property. Wide angle lenses may be used. ©Copyright Chestertons | Chesterton UK Services Limited | Registered Office 5th Floor, The Lantern, 75 Hampstead Road, London, NW1 2PL Registered Company Number 05334580.

This paper is 100% recyclable