Reckitt Road, London, W4

Guide Price £1,400,000

WHITMAN & CO.

SALES · LETTINGS · COMMERCIAL

A charming well-presented period cottage, ideally located in the highly sought-after Glebe Estate, offering an excellent balance of living and entertaining space in this central Chiswick location.

The property comprises three double bedrooms, two bathrooms, through reception room, 21’ bespoke kitchen/breakfast room, and a private 24’ south-facing landscaped garden with a shed.

Ideally located within close proximity of Turnham Green Tube Station and the extensive range of shops, bars and restaurants on Chiswick High Road. Offered for sale with no onward chain.

Reckitt Road, W4

Approximate Gross Internal Area
150.92 sq m / 1624 sq ft
(Including Eaves Storage & External Storage)
Eaves Storage : 8.50 sq m / 91 sq ft
External Storage : 2.66 sq m / 29 sq ft

Key :
CH - Ceiling Height

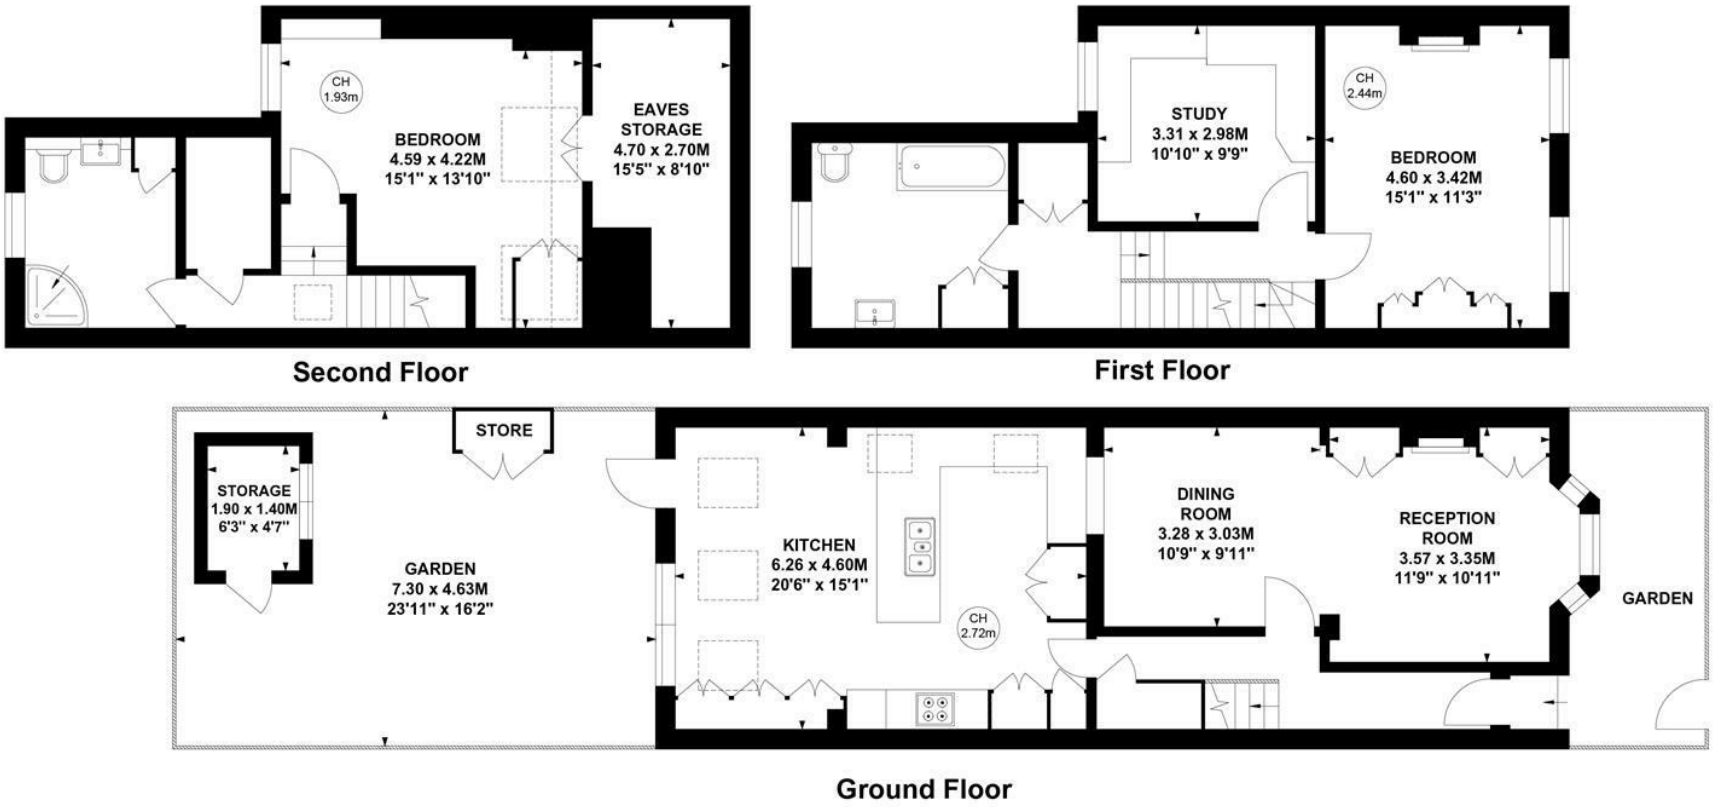

Not to scale, for guidance only and must not be relied upon as a statement of fact.
All measurements and areas are approximate only

- Highly sought after Chiswick location
- Through reception room
- South-facing landscaped garden
- Three double bedrooms/two bathrooms
- Bespoke kitchen/breakfast room
- Offered with no onward chain

Tenure - Freehold
Local Authority - Hounslow
Council Tax - Band F

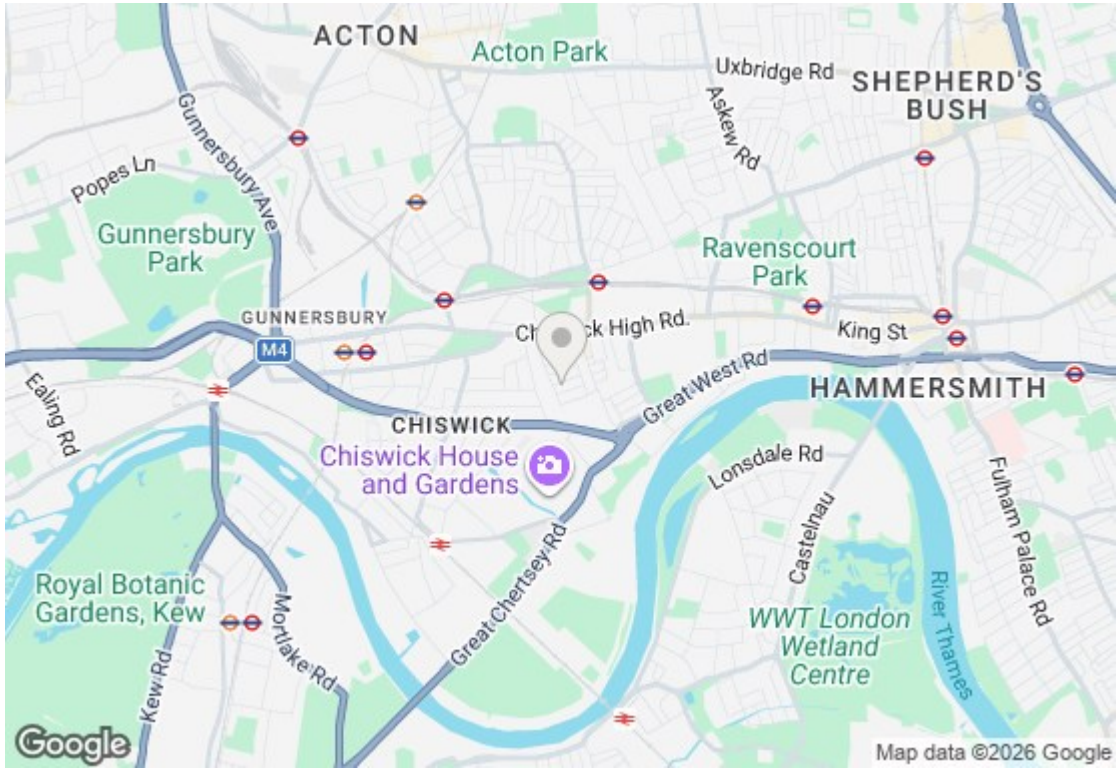
ACTON
Acton Park
Uxbridge Rd
SHEPHERD'S BUSH
Askew Rd
Gunnersbury Ave
Popes Ln
Gunnersbury Park
Ravenscourt Park
GUNNERSBURY
M4
King St
Great West Rd
HAMMERSMITH
Ealing Rd
CHISWICK
Chiswick House and Gardens
Lonsdale Rd
Castelnau
Fulham Palace Rd
River Thames
Royal Botanic Gardens, Kew
Mortlake Rd
Great Chertsey Rd
WWT London Wetland Centre
Kew Rd
Google
Map data ©2026 Google