HARDINGS










Heathcote Court
£1,500 PCM




A well presented two bedroom apartment situated on a popular road within a few minutes walk to central Windsor. The property comprises dining room, living room, kitchen, two double bedrooms and a bathroom. One allocated parking space. Unfurnished. EPC:C. Council Tax Band E.

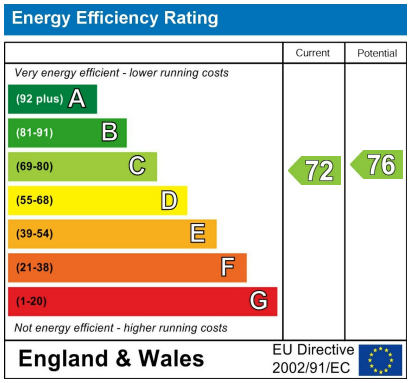

Features

- Two bedroom apartment
- Short walk to Central Windsor
- Council Tax Band E
- Unfurnished
- EPC:C
- One allocated parking space

NOT TO SCALE

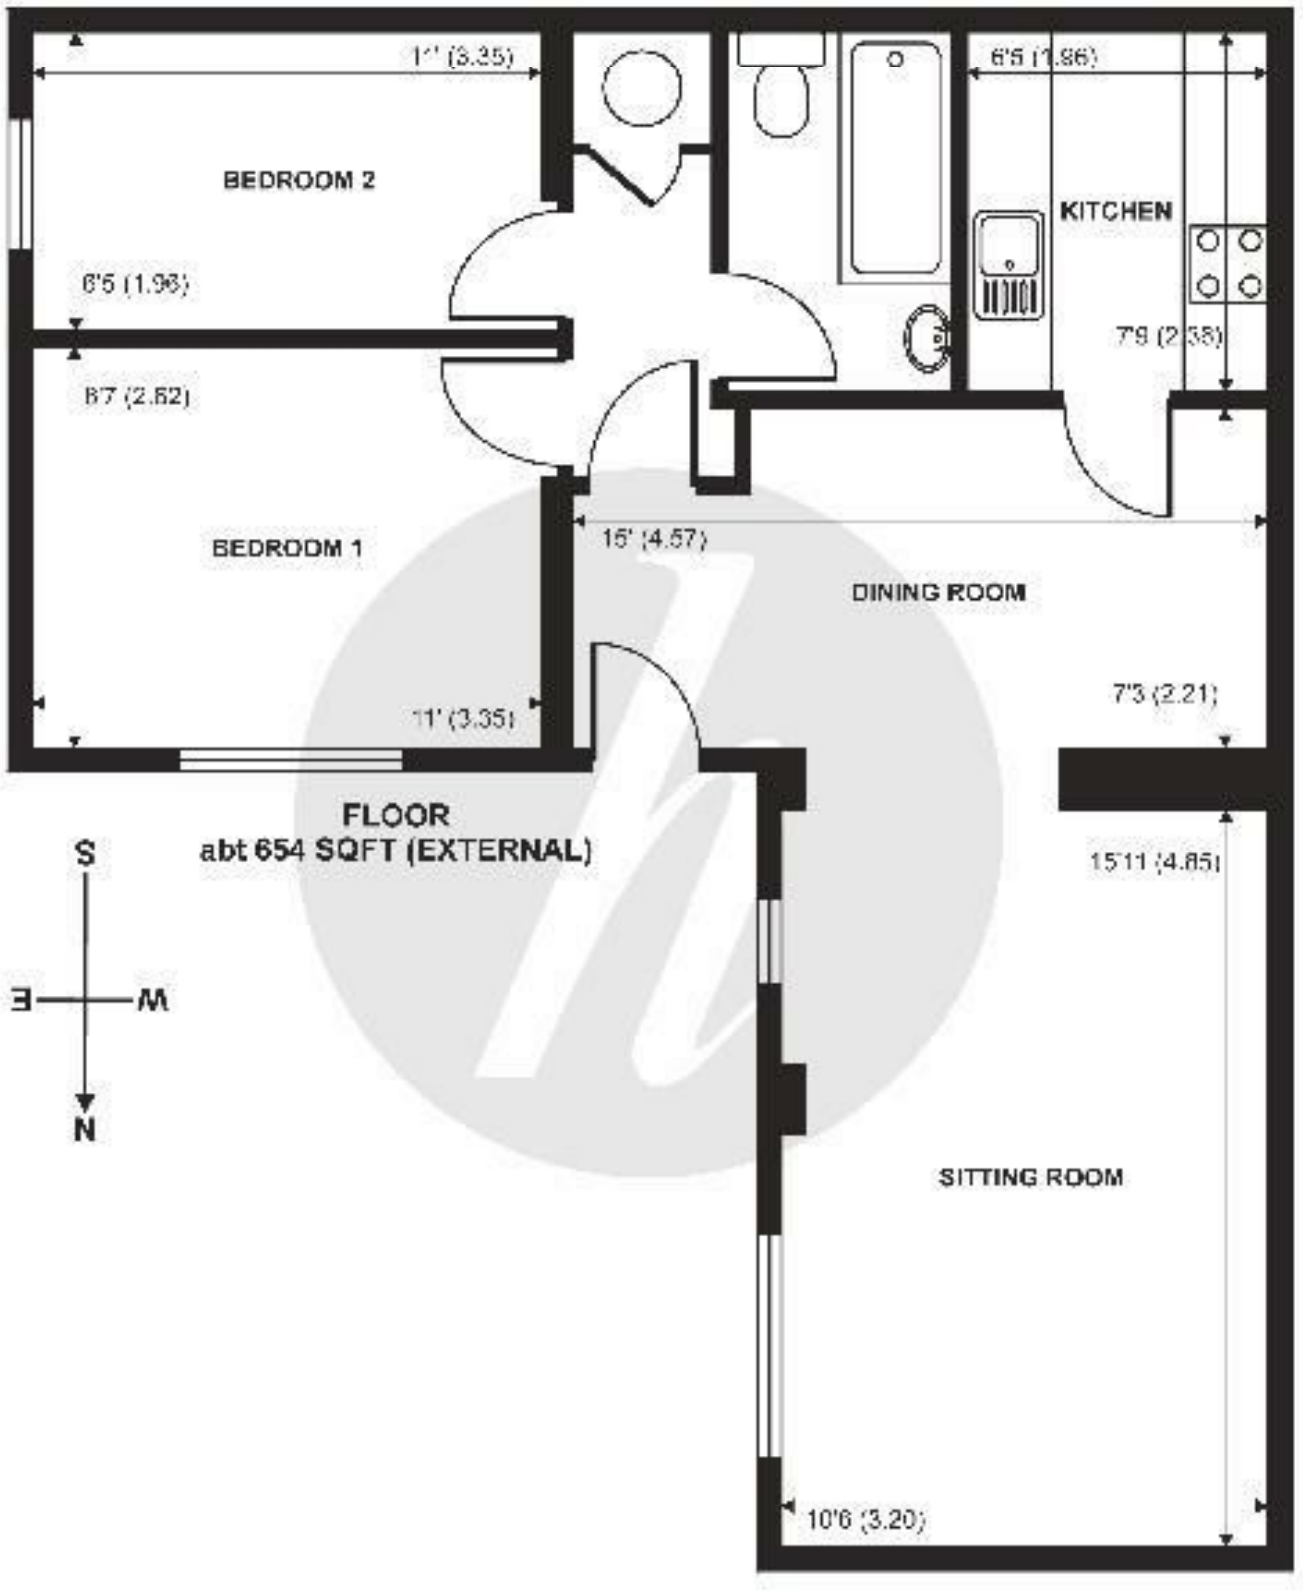



Heathcote Court Windsor Berkshire

HARDINGS

While every attempt has been made to ensure the accuracy of the floor plans contained here, measurements of doors, windows, rooms and any other items are approximate and no responsibility is taken for any error, omission or mis-statement. These plans are for representation purposes only as defined by RICS Code of Measuring Practice and should be used as such by any prospective purchaser. The services, systems and appliances listed in this specification have not been tested by Hardings and no guarantee as to their operating ability or their efficiency can be given.

Copyright Hardings 2005 Supplied by www.nichecom.co.uk ref. 05-07234

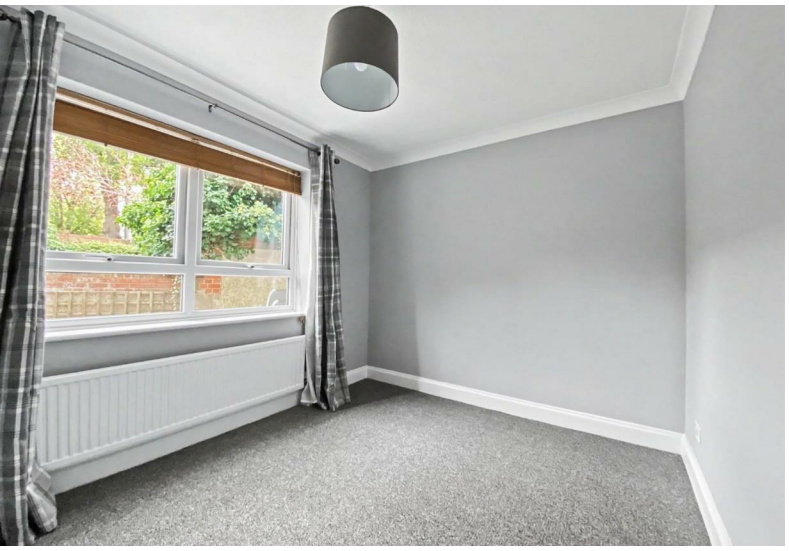

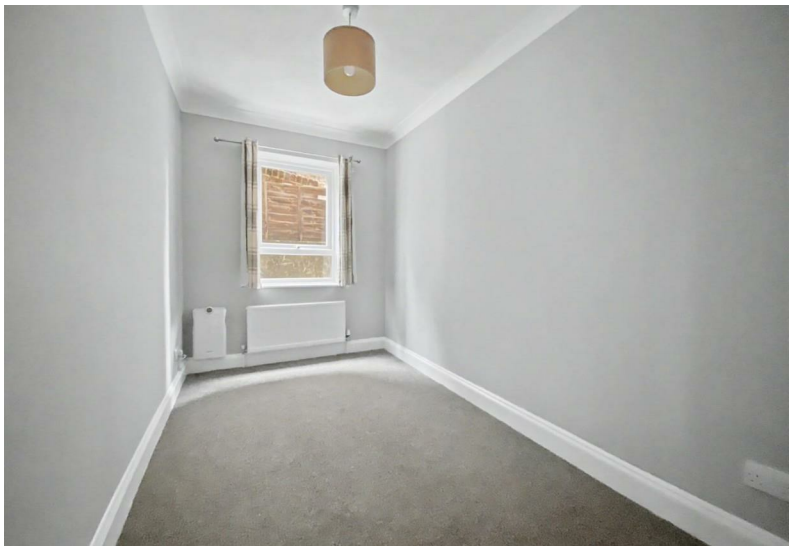



11 High Street, Windsor, Berkshire, SL4 1LD,
T: 01753 833 118 | E: info@hardings.co.uk
www.hardings.co.uk