

HW


ESTATE AGENTS


Buckingham Place, Brighton

£300,000 - £325,000





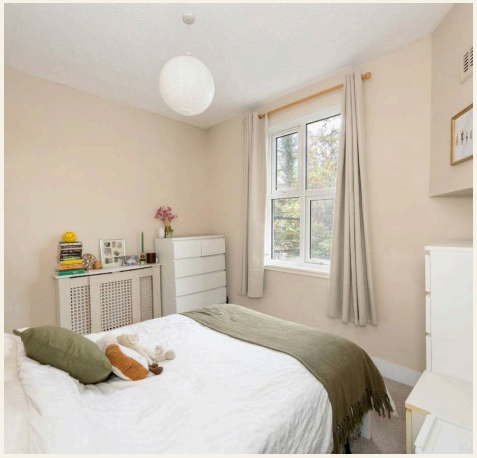

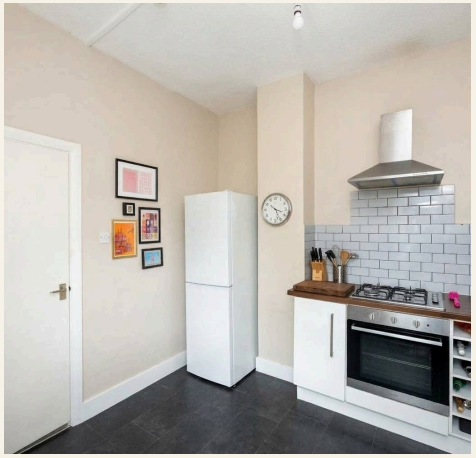

Buckingham Place, Brighton

Spacious two-bedroom first-floor apartment (592 sq ft) near Brighton Station and Seven Dials. Features large living room, separate kitchen, and bathroom. Leafy outlooks throughout.
Council Tax band: TBD

Tenure: Leasehold

EPC Energy Efficiency Rating: C


EPC Environmental Impact Rating: C

- Guide Price: £300,000 - £325,000
- Two Bedroom First Floor Apartment
- Approx. 592 Sq Ft / 55 Sq M
- Generous Living & Dining Room
- Separate Fitted Kitchen
- Two Well-Proportioned Bedrooms
- Bathroom with Shower Over Bath
- Close to Brighton Mainline Station
- Moments from Seven Dials
- Convenient Central Brighton Location


track our ELECTRIC buses






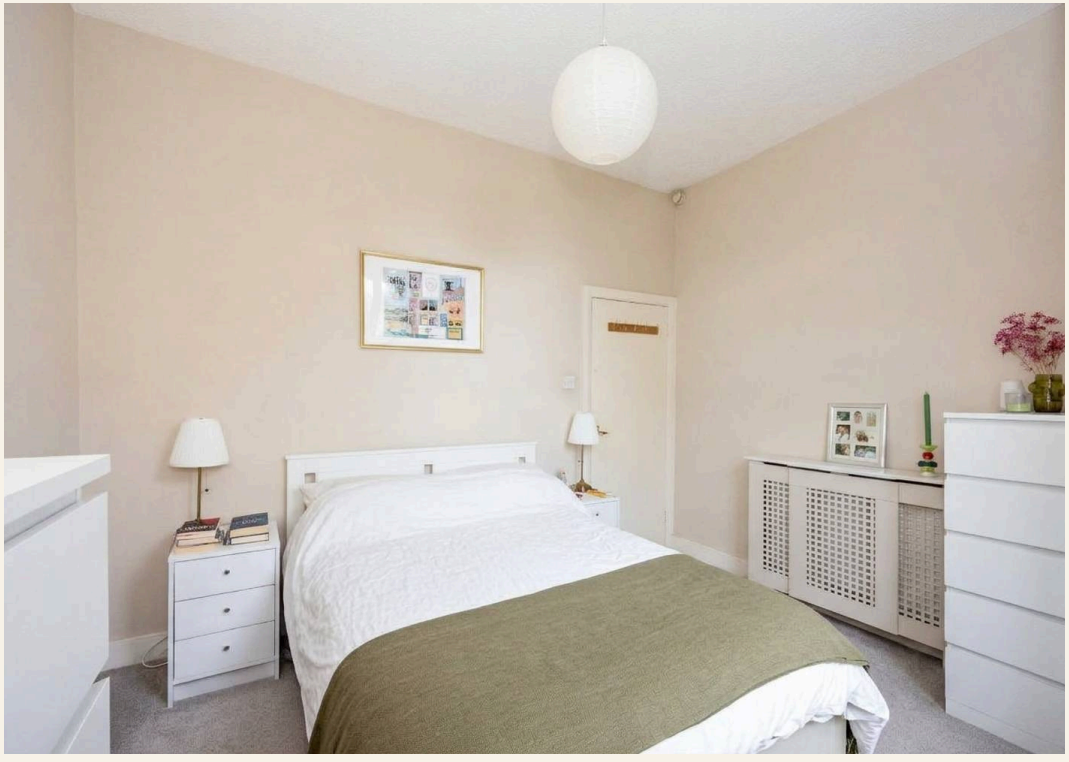

Buckingham Place


Approx. Gross Internal Area:- **55.0** sq.m. **592.01** sq.ft.

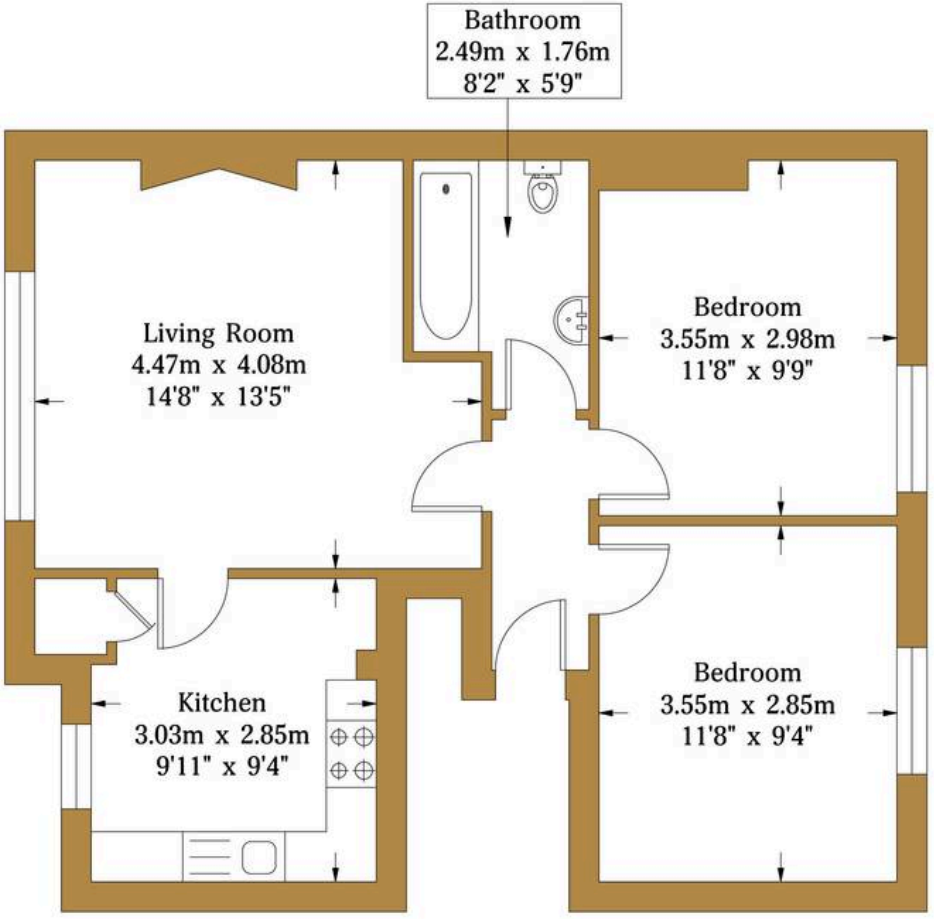

First Floor Flat
Approximate Floor Area
592.01 sq ft
(55.0 sq m)

Illustration for identification purposes only, measurements are approximate, not to scale.

© hwestateagents

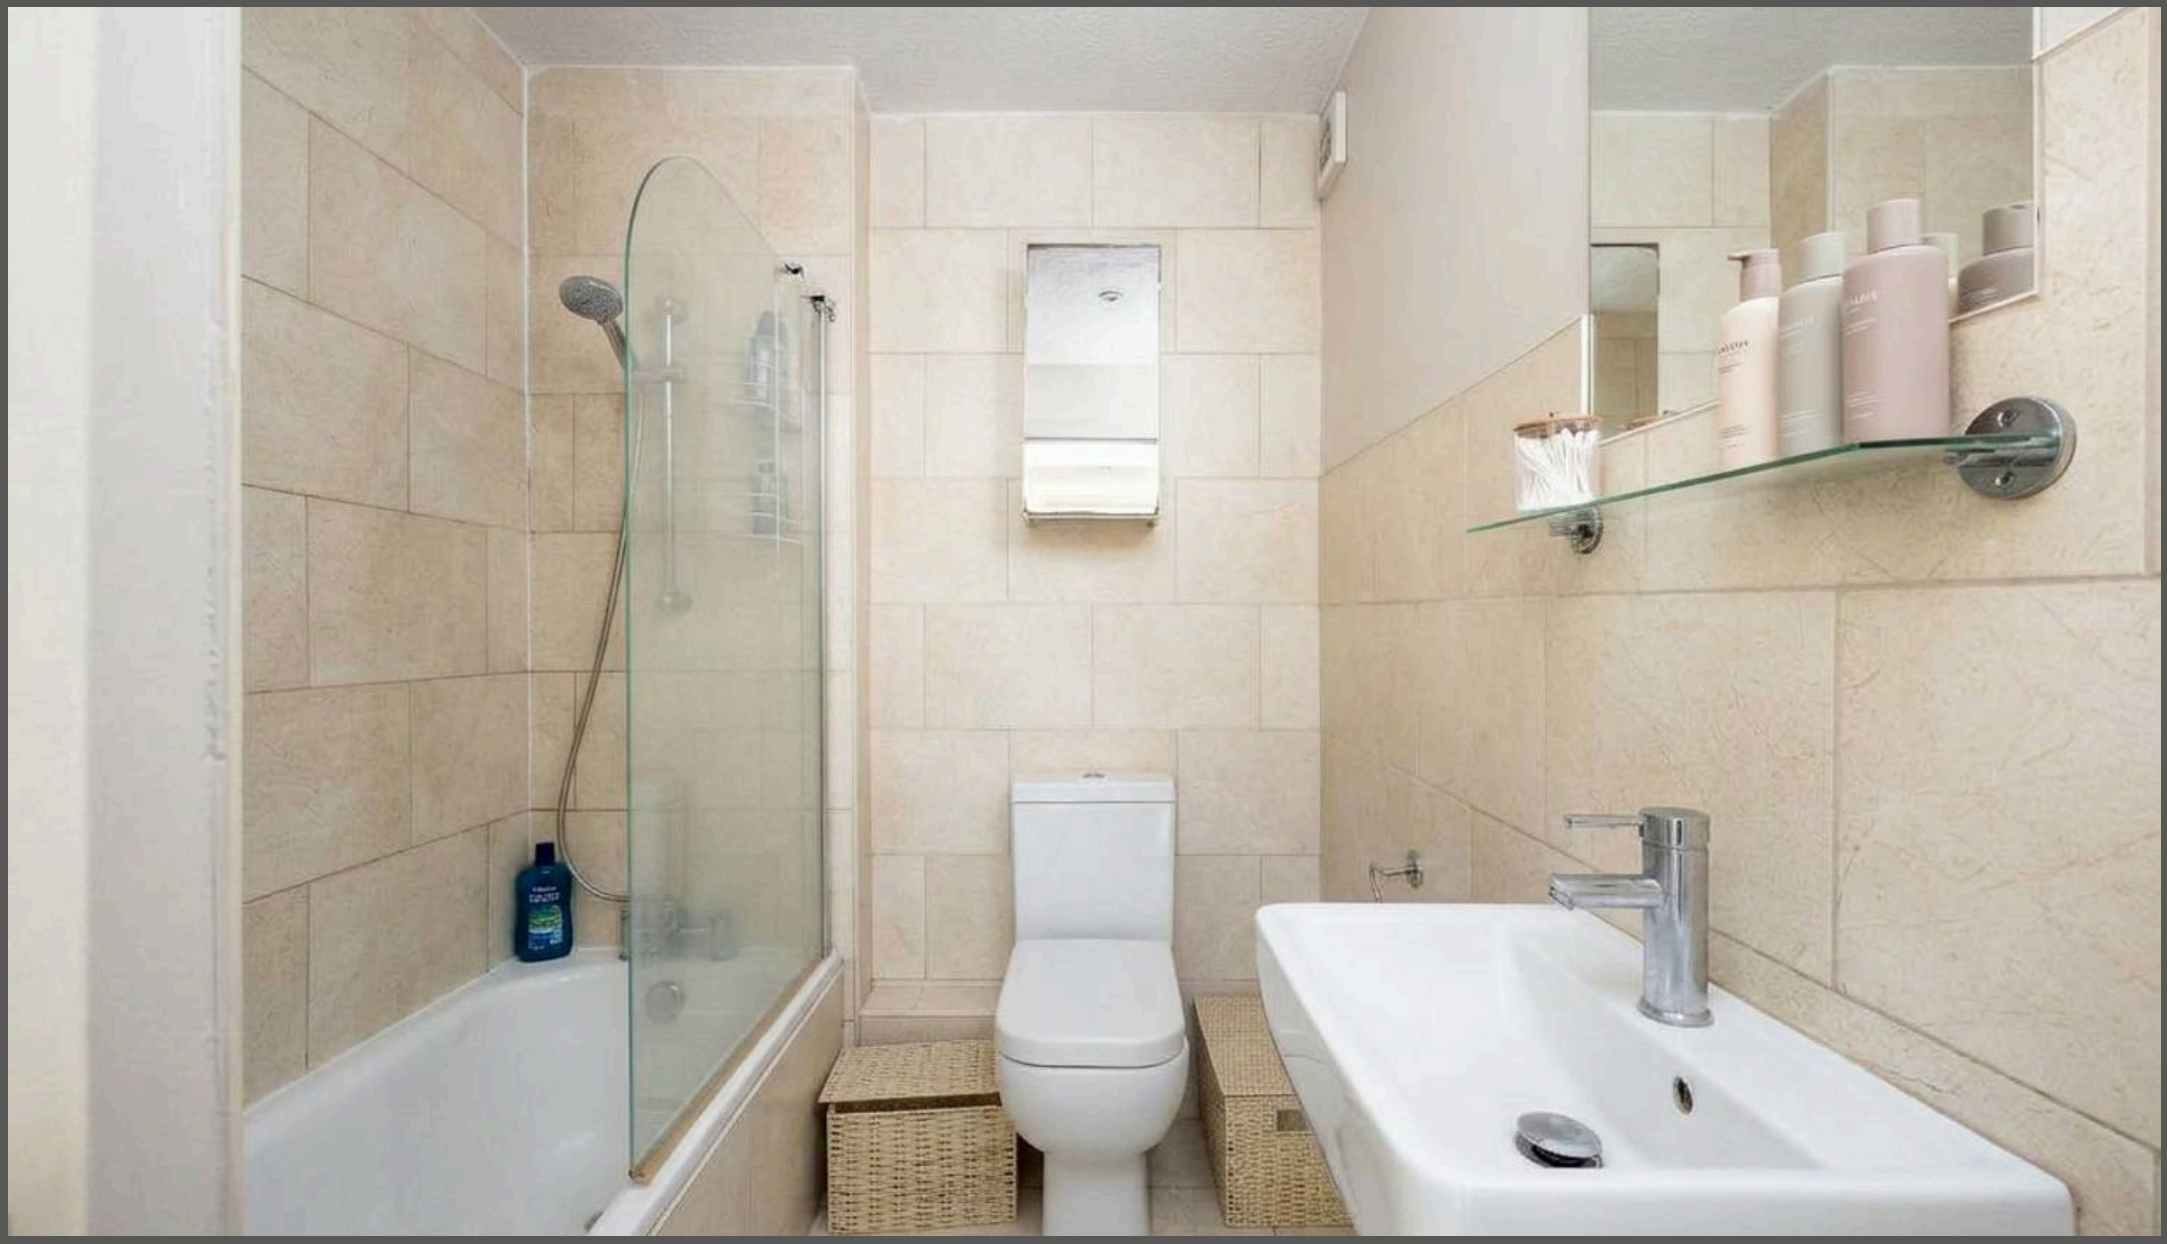

HW Estate Agents

HW Estate Agents, 80 Goldstone Villas, Hove - BN3 3RU

01273 359000 · hove@hwestateagents.co.uk · www.hwestateagents.co.uk

HW

ESTATE AGENTS