




4 THE PENTRE

LEIGHTON | WELSHPOOL | POWYS | SY21 8HW



Situated above Leighton and a former estate cottage this character property has been extended and refurbished, while still offering scope for further improvement. The layout comprises entrance hall, utility area, refitted bathroom, lounge with open fire, extended kitchen/dining room with inset stove a great family area, rear porch, landing W.C., three generous bedrooms. The property has electric heating, double glazing and lovely rural views and position backing onto the Leighton woodlands, The rear garden, richly planted has been divided into a number of different areas and has a kitchen garden, patio, small greenhouse, workshop, outbuilding and store. Access to the garden via steps and gates at the boundary.

Offers in the region of £240,000

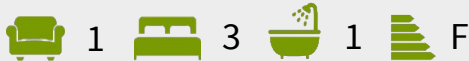

- Characterful former estate cottage, extended and refurbished
- Spacious layout including entrance hall, utility area, and a refitted modern bathroom
- Cosy lounge featuring an open fire, perfect for relaxing evenings
- Large extended kitchen/dining room with inset stove, ideal for family living and entertaining
- Three generous bedrooms and a landing W.C. for convenience
- Attractive rural setting with scenic views, backing onto the Leighton woodlands, and a versatile rear garden with patio, kitchen garden, workshop, and outbuilding.

Composite entrance door leads into

ENTRANCE HALL

Shelved storage cupboard, oak flooring, stairs off, panel door to bathroom, panel glazed door to

LOUNGE

Open fire with tiled insert and tiled hearth, double glazed window to front elevation, two wall mounted electric heaters, panel glazed door to Kitchen.

BATHROOM

Plumbing and space for washing machine, wash hand basin, low level W.C., bath with shower over and screen, part tiled walls, tiled floor, electric radiator, loft access.



EXTENDED KITCHEN/ DINING ROOM

Fitted with a range of oak fronted wall and base units with laminate work surfaces, one and a half bowl stainless steel sink drainer unit, mixer tap, tiled floor, inset woodburning stove set on quarry tiled hearth with decorative timber surround, space for fridge and freezer, electric hob and oven, stainless steel extractor canopy, wall mounted electric heater, recess spotlights to Kitchen area, double glazed door to rear, leading to a rear porch with a stable door, which provides access to the courtyard area and rear garden.

LANDING

Double glazed window to rear elevation, loft access with ladder, light and boarded storage area.

W.C.

Wall mounted wash hand basin, low level W.C., part tiled walls.

BEDROOM ONE

Built in wardrobes, double glazed window to front elevation with views along the valley, shelved alcove with laminate floor covering.

BEDROOM TWO

Double glazed window to rear elevation, wall mounted electric heater.

BEDROOM THREE

Double glazed window to side elevation, built in wardrobe, airing cupboard and wall mounted electric heater



EXTERNALLY

To the front, the property has a well-stocked front garden with pedestrian access to the front door, a side gate, and a courtesy light. To the rear, there are steps leading up to a paved patio seating area, well-stocked planted borders, a potting shed, pergola seating area, lawned area, kitchen garden, greenhouse, wood store, workshop, and herb garden, with rear access to the garden and house via steps and a gate at the rear boundary

DIRECTIONS

Postcode for the property is SY21 8HW

What3Words Reference is portfolio.rinses.fittingly

SERVICES

Mains electricity, water and electric central heating are connected at the property. Private drainage to septic tank, sole use. Property connected to Fibre broadband. None of these services have been tested by Halls.

LOCAL AUTHORITY/TAX BAND


Powys County Council, Ty Maldwyn, Brook Street, Welshpool, SY21 7PH.

Telephone: 01938 553001

The property is in band 'D'

VIEWINGS

Strictly by appointment only with the selling agents:
Halls, 14 Broad Street, Welshpool, Powys, SY21 7SD.

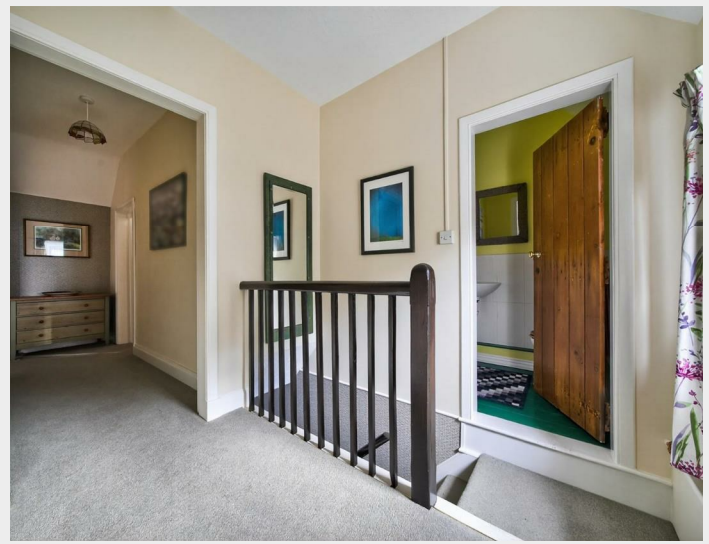

ANTI MONEY LAUNDERING CHECKS

We are legally obligated to undertake anti-money laundering checks on all property purchasers. Whilst we are responsible for ensuring that these checks, and any ongoing monitoring, are conducted properly; the initial checks will be handled on our behalf by a specialist company, Movebutler, who will reach out to you once your offer has been accepted.

The charge for these checks is £36 (including VAT) per purchaser, which covers the necessary data collection and any manual checks or monitoring that may be required. This cost must be paid in advance, directly to Movebutler, before a memorandum of sale can be issued, and is non-refundable. We thank you for your cooperation.

WEBSITES


Please note all of our properties can be viewed on the following websites:

www.hallsgb.com


www.rightmove.co.uk

www.onthemarket.com

Approximate Area = 1016 sq ft / 94.3 sq m
 Outbuildings = 78 sq ft / 7.2 sq m
 Total = 1094 sq ft / 101.5 sq m
 For identification only - Not to scale

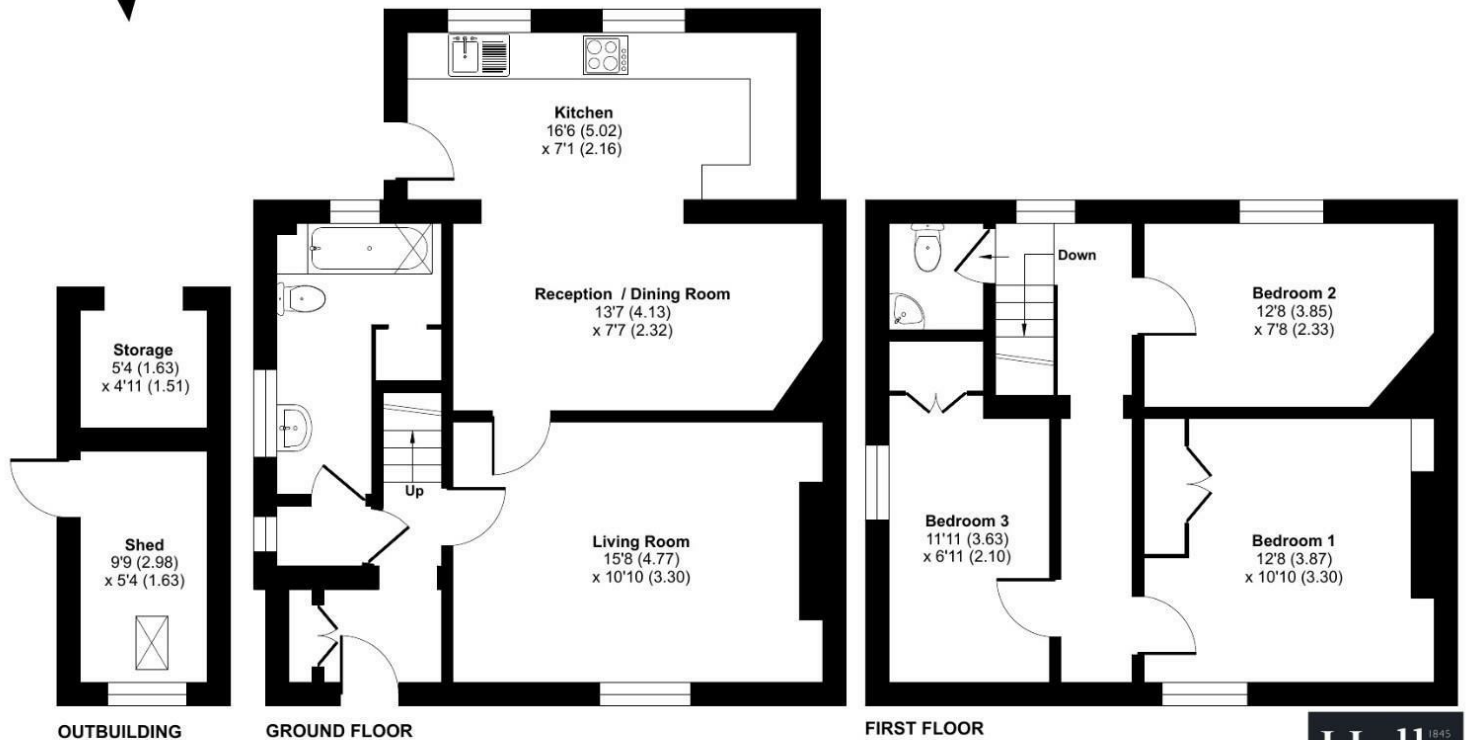

Floor plan produced in accordance with RICS Property Measurement 2nd Edition, Incorporating International Property Measurement Standards (IPMS2 Residential). © nñhecom 2026. Produced for Halls. REF: 1432076

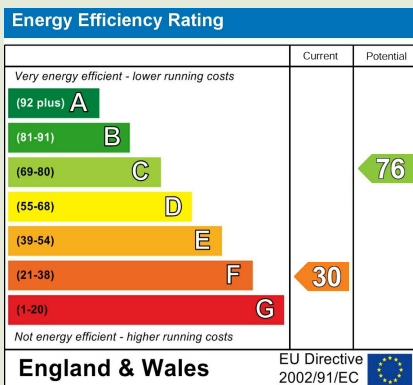

Property to sell? We would be delighted to provide you with a free no obligation market assessment of your existing property. Please contact your local Halls office to make an appointment.

Do you require a mortgage/financial advice? We are able to recommend an independent financial advisor, who is authorised and regulated by the FCA. Details can be provided upon request.

Do you require a surveyor? We can recommend an independent chartered surveyor. Details can be provided upon request.

Do you require a solicitor? We can recommend reputable local solicitors. Details can be provided upon request.



WELSHPOOL SALES

14 Broad Street | Welshpool | Powys | SY21 7SD

01938 555552 ✉ welshpool@halls.gb.com

www.halls.gb.com



1. These sale particulars have been prepared in all good faith to give a fair overall view of the property. If any points are particularly relevant to your interest in the property, please ask for further information. 2. Nothing in these particulars shall be deemed to be a statement that the property is in good structural condition or otherwise, nor that any of the services, appliances, equipment or facilities are in good working order. Purchasers should satisfy themselves of this prior to purchasing. 3. The photograph(s) depict only certain parts of the property. It should not be assumed that any contents/furniture etc. photographed are included in the sale. It should not be assumed that the property remains as displayed in the photograph(s). No assumptions should be made with regard to parts of the property that have not been photographed. 4. Any areas, measurements, aspects or distances referred to are given as a GUIDE ONLY and are NOT precise. If such details are fundamental to a purchase, purchasers must rely on their own enquiries.

5. Where any references are made to planning permission or potential uses, such information is given by HALLS in good faith. Purchasers should make their own enquiries into such matters prior to the purchase. 6. Descriptions of the property are subjective and are used in good faith as an opinion and NOT as a statement of fact. Please make further enquiries to ensure that our description is likely to match any expectations you may have. 7. We are legally obligated to undertake Anti-Money Laundering (AML) checks on all property purchasers. The charge for these checks is £30 (including VAT) per purchaser. 8. We may receive referral fees or commissions for recommending or introducing third-party services, including but not limited to financial services, surveyors, solicitors, and tradespeople. These fees are disclosed in accordance with relevant legal and regulatory requirements. Please note that any referral fees will not affect the cost of services provided to you.

Bishops Castle | Ellesmere | Kidderminster | Oswestry | Shrewsbury | Telford | Welshpool | Whitchurch