

3 Woodberry Down

Epping

Council Tax band: TBD

Tenure: Freehold

- Four double bedroom new build family home
- Two ensuite shower rooms
- Driveway
- Spacious kitchen / diner with bifold doors
- Top floor primary suite
- Utility room
- Short walk to Epping high street
- New home warranty



Entrance Hall

Living Room

12' 3" x 15' 9" (3.73m x 4.81m)

Kitchen / Dining Room

19' 0" x 20' 0" (5.80m x 6.09m)

Utility Room

11' 4" x 5' 10" (3.46m x 1.77m)

WC

Bedroom

11' 11" x 16' 8" (3.63m x 5.09m)

Ensuite Shower Room

Bedroom

10' 7" x 11' 5" (3.23m x 3.48m)

Bedroom


8' 2" x 11' 5" (2.50m x 3.48m)



Bathroom


Primary Bedroom

19' 2" x 21' 10" (5.83m x 6.66m)

Ensuite Shower Room

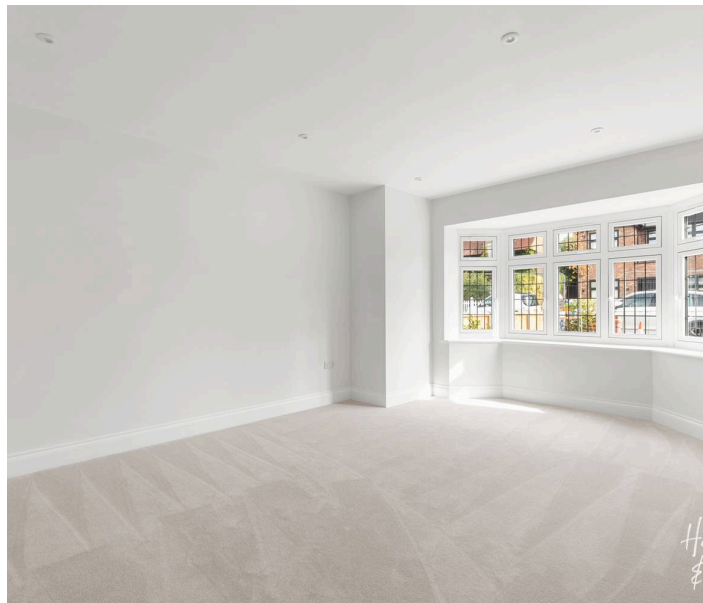

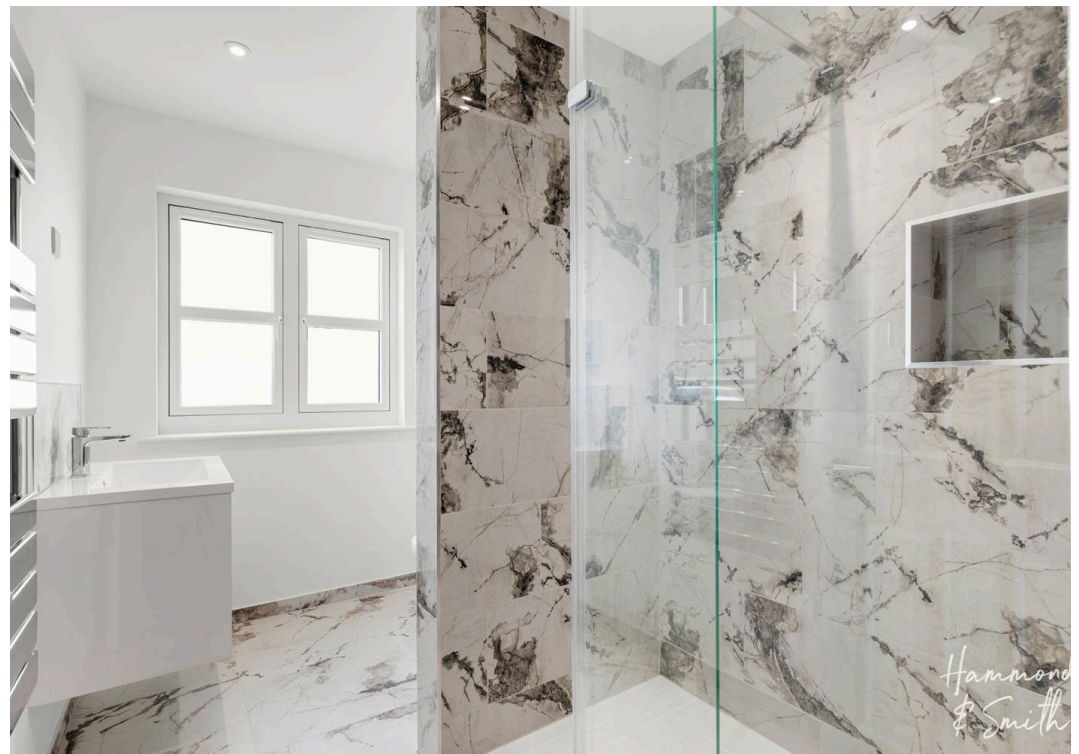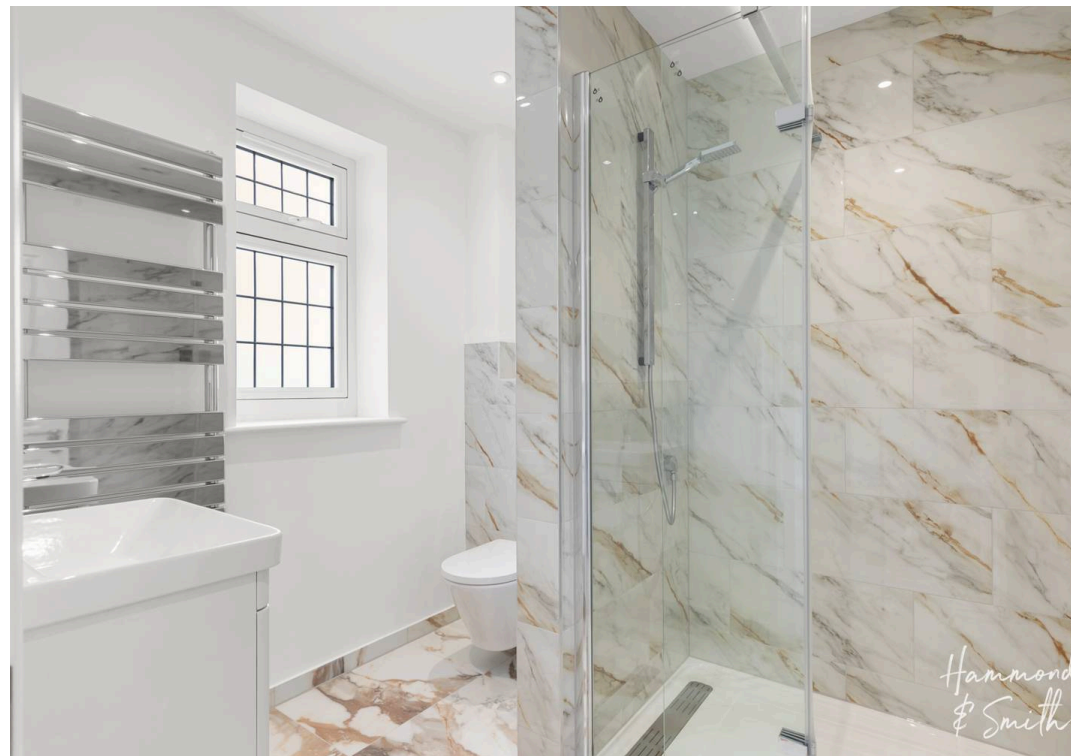

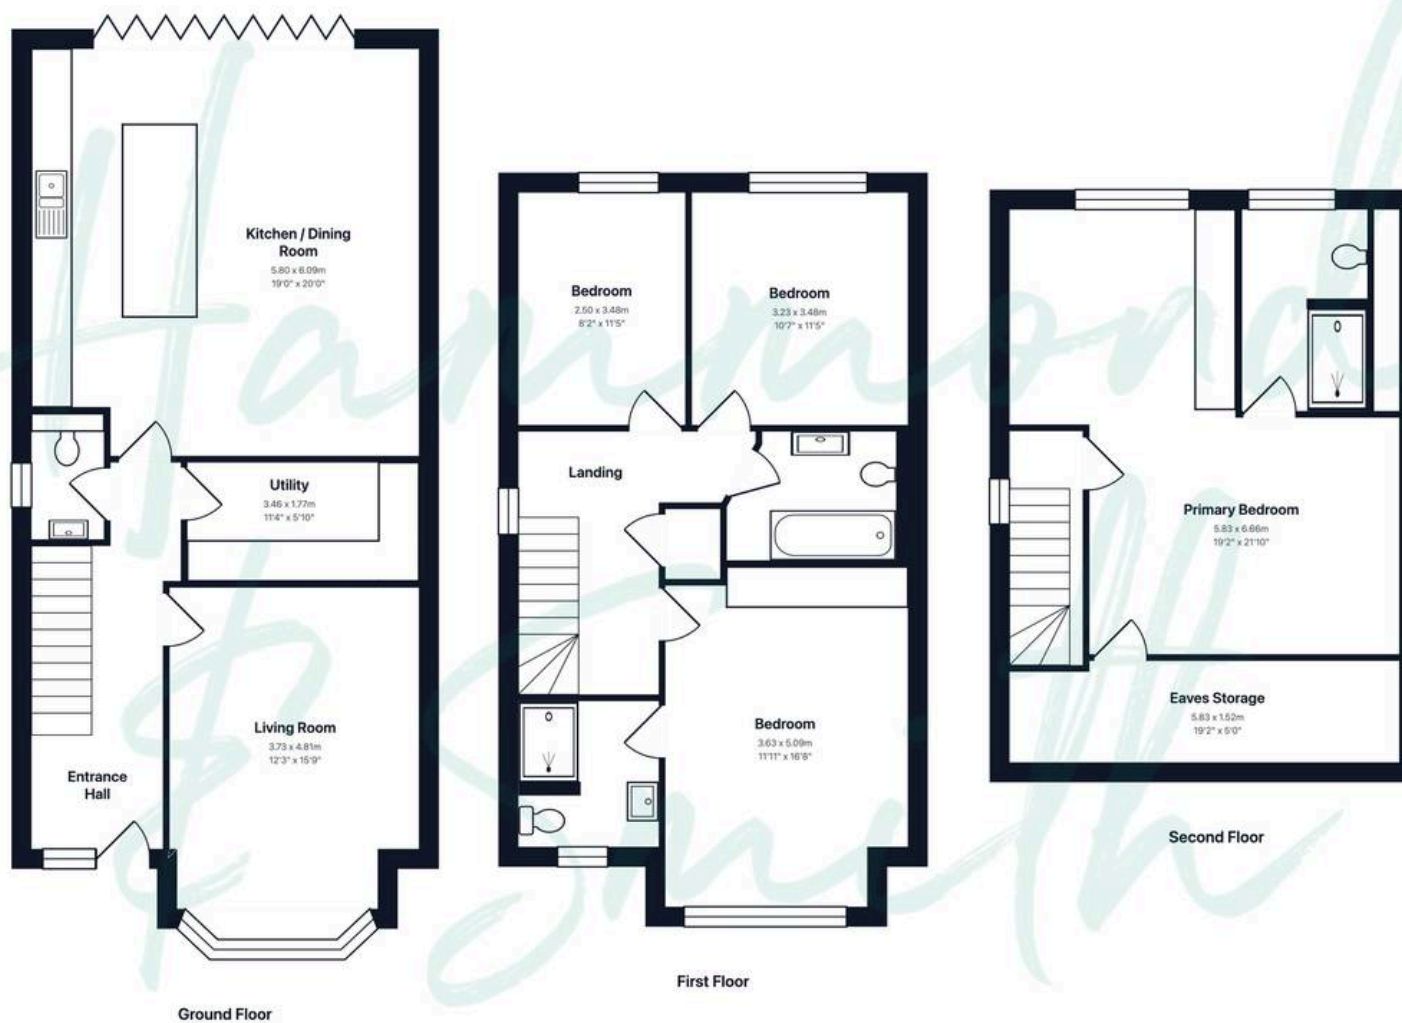

Total Area: 182.4 m² ... 1963 ft²

THE FLOORPLAN IS FOR ILLUSTRATIVE PURPOSES ONLY AND IS NOT TO SCALE.
 Measurements and features are approximate and may differ from the actual property.
 Verify all details independently; no liability is accepted for errors or omissions.

Property marketing provided by www.fotomarketing.co.uk