



3a Gypsy Lane, Nunthorpe

Guide Price **£240,000**



For Sale by Auction





3a Gypsy Lane

Nunthorpe, Middlesbrough

For Sale By Auction – A sophisticated & versatile family home combining generous accommodation, quality presentation, excellent parking & a superb private garden.

- Fine Example of a Mature Four Bedroomed Semi-Detached House
- Sought After Location of Gypsy Lane, Nunthorpe
- Deceptively Spacious Accommodation
- 24 Foot Living Room
- 19 Foot Modern Fitted Kitchen/Breakfast/Diner with Separate Utility
- Ground Floor Shower Room and Modern Family Bathroom
- A Stunning Master Bedroom
- Ample Storage Space
- Beautifully Presented and Easy to Maintain Private Rear Garden with Detached Approx. 21 Foot Garage
- Driveway Offering Parking for Approx. 4 Cars
- Catchment Area for Local Schools
- The Perfect Family Home
- Early Viewing Advised

3a Gypsy Lane

Nunthorpe, Middlesbrough

*** For Sale By Auction *** LIVE ONLINE AUCTION *** Thursday 29th October 2026

*** Option 2 *** www.agentspropertyauction.com


An impressive and thoughtfully extended four-bedroom semi-detached home, beautifully presented throughout and offering an exceptional combination of elegance, versatility and contemporary family living.

Set discreetly behind a generous frontage, the property immediately impresses with its excellent off-road parking and attractive approach. To the rear, a private and beautifully maintained garden, complete with patio, artificial lawn and a substantial workshop, provides an enviable outdoor retreat with excellent practical appeal.

Stepping inside, a welcoming entrance hall leads into a stylish and carefully considered interior. The principal reception space is particularly impressive, with the front living room featuring an attractive bay window and flowing seamlessly through to a Dining area. This open, interconnected arrangement creates a wonderful sense of space and provides an ideal setting for both relaxed family life and entertaining.

Across the rear of the property, the impressive modern kitchen/diner forms the heart of the home. Sleek cabinetry, generous work surfaces and ample space for a family dining table combine to create a sophisticated yet highly practical space. A separate utility room ensures everyday household functions remain discreetly tucked away.

A key feature of the property is its exceptional flexibility. The ground-floor bedroom, together with its adjoining shower room, creates a superb private suite suitable for guests, multi-generational living or those seeking a dedicated home office or occasional accommodation.

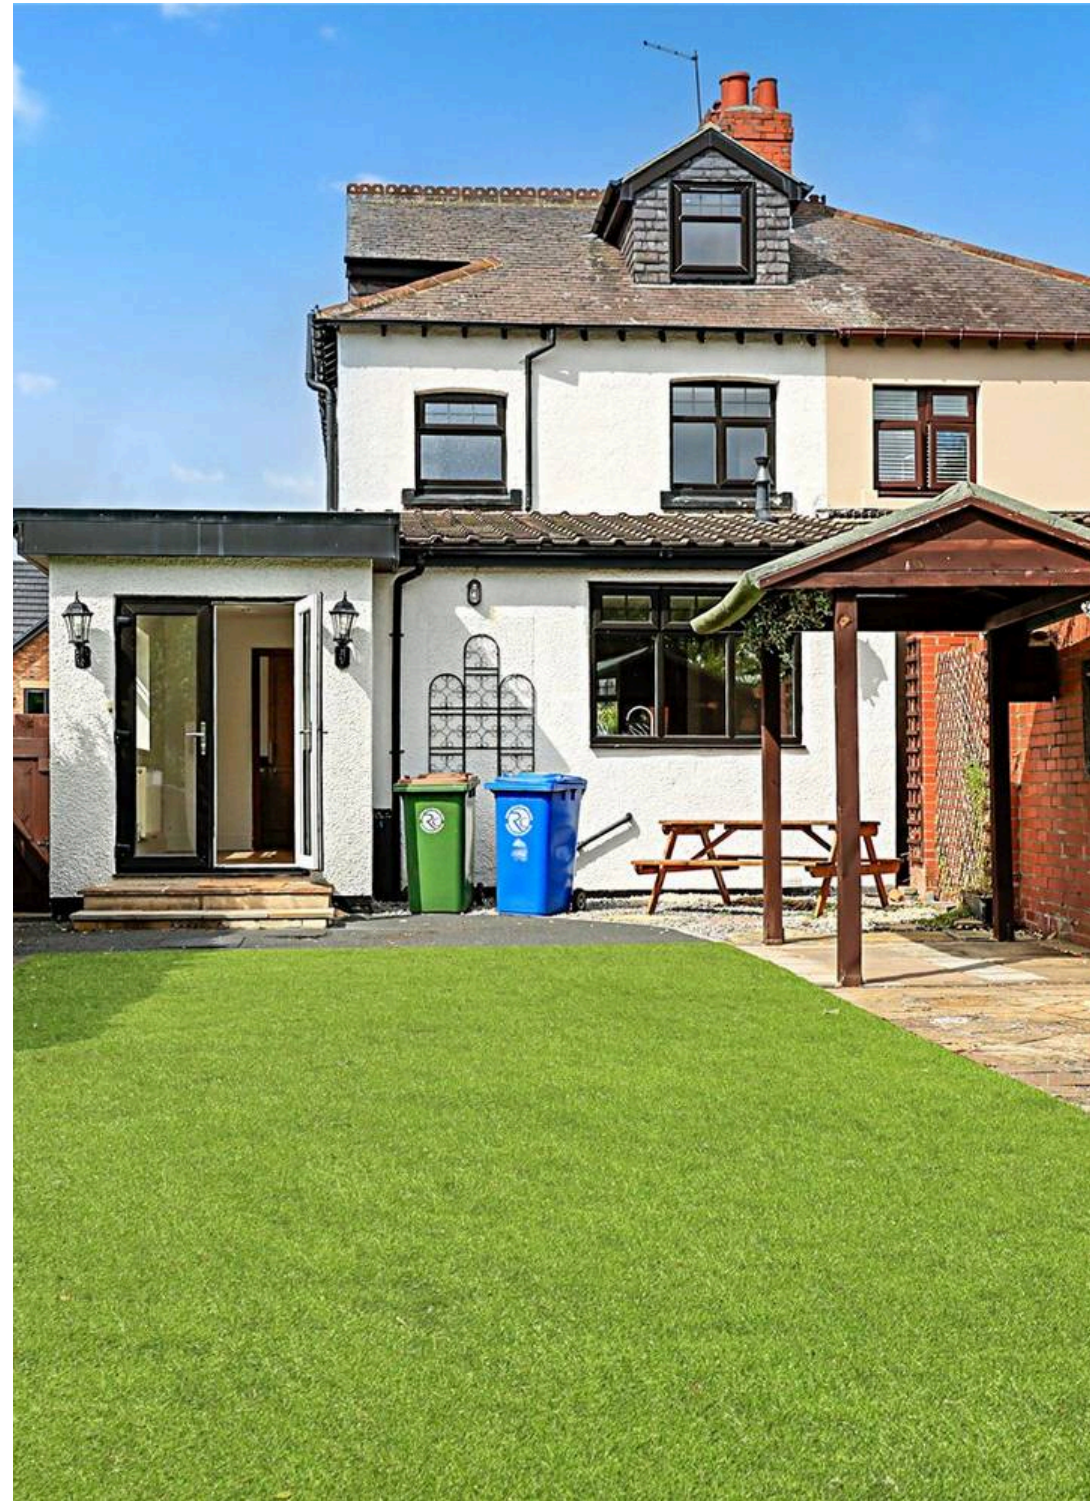

3a Gypsy Lane

Nunthorpe, Middlesbrough

The first floor continues to impress, with two well-proportioned bedrooms, a contemporary family bathroom and a useful study area positioned on the landing. Rising further to the second floor is a delightful fourth bedroom tucked beneath the eaves, offering a peaceful and private space ideally suited to a teenager, guest or home-working environment.

Outside, the rear garden provides a private sanctuary with areas for both entertaining and relaxation. The patio offers an ideal setting for outdoor dining, while the artificial lawn provides valuable space for family enjoyment. The substantial workshop adds further versatility, whether required for storage, hobbies or a dedicated workspace.

The location is equally appealing. Nunthorpe offers an enviable blend of village-style living and excellent connectivity, with Nunthorpe railway station, local amenities and well-regarded schools all within easy reach. Convenient road links provide swift access towards Stokesley, Guisborough, Middlesbrough and the wider Teesside area.

Council Tax band: D

Tenure: Freehold

EPC Energy Efficiency Rating: D

EPC Environmental Impact Rating: D





Auction House Disclaimer

None of the services have been tested. Measurements, where given, are approximate and for descriptive purposes only. Boundaries cannot be guaranteed and must be checked by solicitors prior to exchanging contracts. The details are provided in good faith, are set out as a general guide only and do not constitute any part of a contract. No member of staff has any authority to make or give representation or warranty in relation to this.

Disclaimer

Each auction property is offered at a guide price and is also subject to a reserve price. The guide price is the level where the bidding will commence. The reserve price is the seller's minimum acceptable price at auction and the figure below which the auctioneer cannot sell. The reserve price, which may be up to 10% higher than the guide price, is not disclosed and remains confidential between the seller and the auctioneer. Both the guide price and the reserve price can be subject to change up to and including the day of the auction. The successful buyer pays a £2,000 +vat (total £2,400) Auction Administration Fee.












Energy Efficiency Rating			
		Current	Potential
Very energy efficient - lower running costs			
(92+)	A		
(81-91)	B		
(69-80)	C		
(55-68)	D	66	78
(39-54)	E		
(21-38)	F		
(1-20)	G		
Not energy efficient - higher running costs			
England, Scotland & Wales			


Environmental Impact (CO ₂) Rating			
		Current	Potential
Very environmentally friendly - lower CO ₂ emissions			
(92+)	A		
(81-91)	B		
(69-80)	C		72
(55-68)	D	59	
(39-54)	E		
(21-38)	F		
(1-20)	G		
Not environmentally friendly - higher CO ₂ emissions			
England, Scotland & Wales			

Nun

Approximate Gross Internal Area
1345 sq ft - 125 sq m

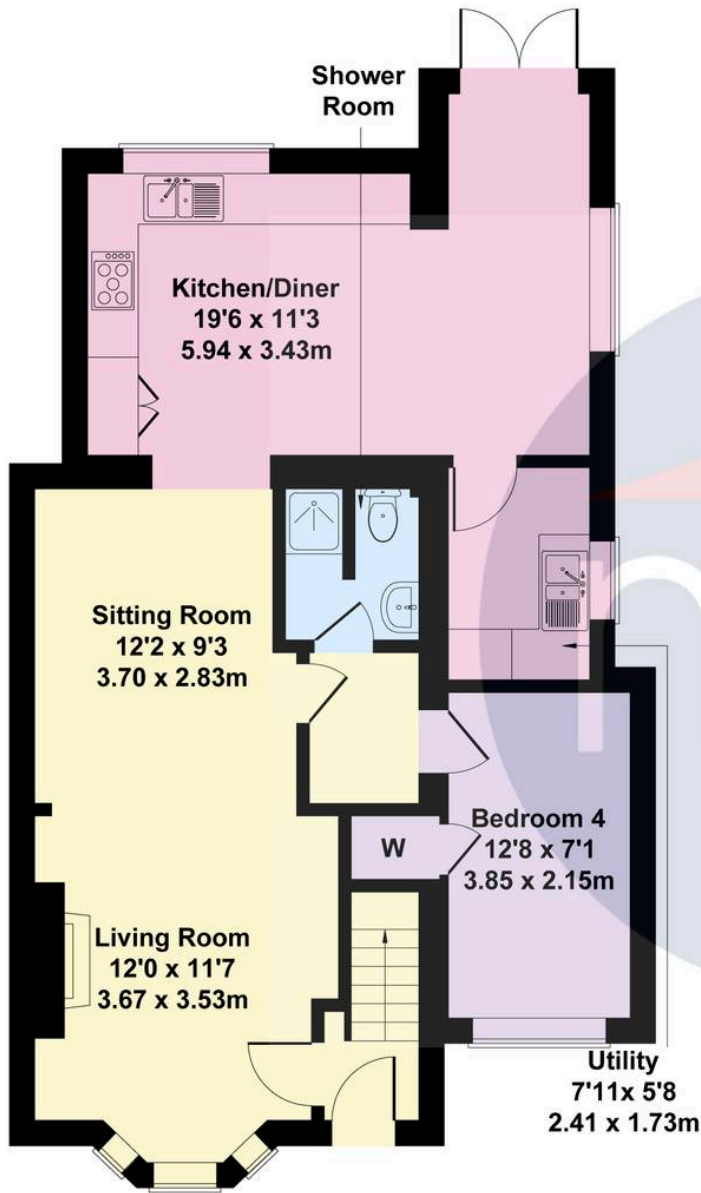

GROUND FLOOR

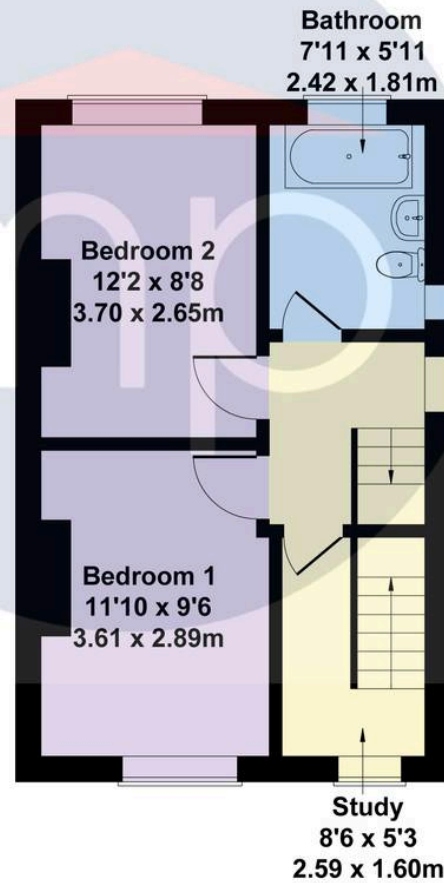

FIRST FLOOR



SECOND FLOOR

Not to Scale. Produced by The Plan Portal 2026
For Illustrative Purposes Only.



Michael Poole

Michael Poole Estate Agents, 95 Guisborough Road – TS7 0JS

01642955625

nunthorpe@michaelpoole.co.uk

michaelpoole.co.uk/