51 Keston Avenue, Coulsdon - CR5 1HP

£530,000

PARK & BAILEY

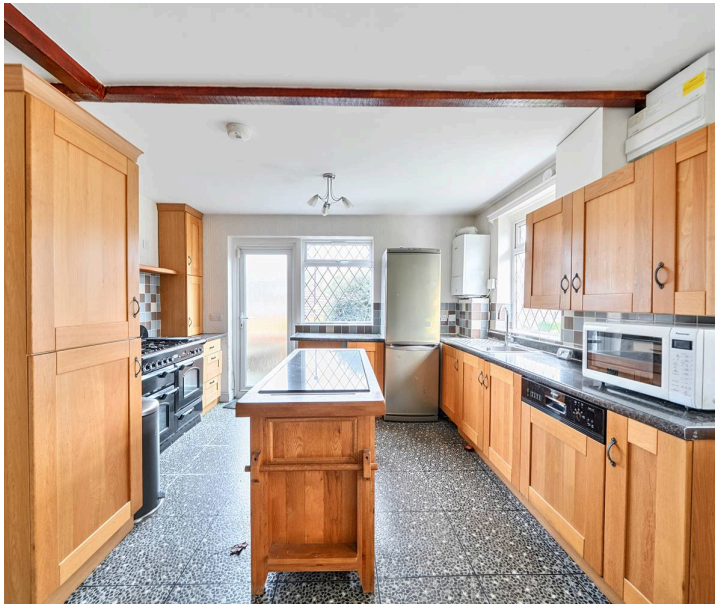

51 Keston Avenue

Coulsdon, Coulsdon

Beautiful three-bedroom detached bungalow set on a sought-after tree-lined road in Old Coulsdon. Featuring an open-plan kitchen/dining area with fireplace, spacious lounge leading to a bright conservatory, and a modern bathroom. Outside offers a private garden, driveway, and detached garage. Ideally located close to local shops, transport links, and scenic greenbelt countryside. No Onward Chain. Council Tax band: E

Tenure: Freehold

EPC Energy Efficiency Rating: D

EPC Environmental Impact Rating: E

- Detached Bungalow
- Three Sizeable Bedrooms
- Open Plan Kitchen/Dining Room
- Rear Aspect Lounge
- Spacious Conservatory
- Level Garden
- Detached Garage
- Driveway
- No-Chain
- Highly Regarded Location

Living Room

Reception / Dining Room

Kitchen

Conservatory

Bedrooms

Bathroom

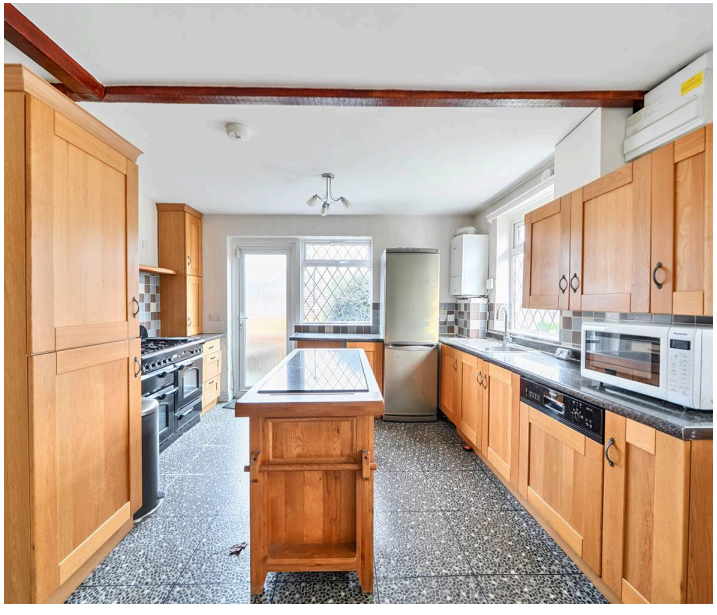

Keston Avenue, Coulsdon, CR5

Approximate Area = 1271 sq ft / 118 sq m
Garage = 321 sq ft / 29.8 sq m
Total = 1592 sq ft / 147.8 sq m
For identification only - Not to scale

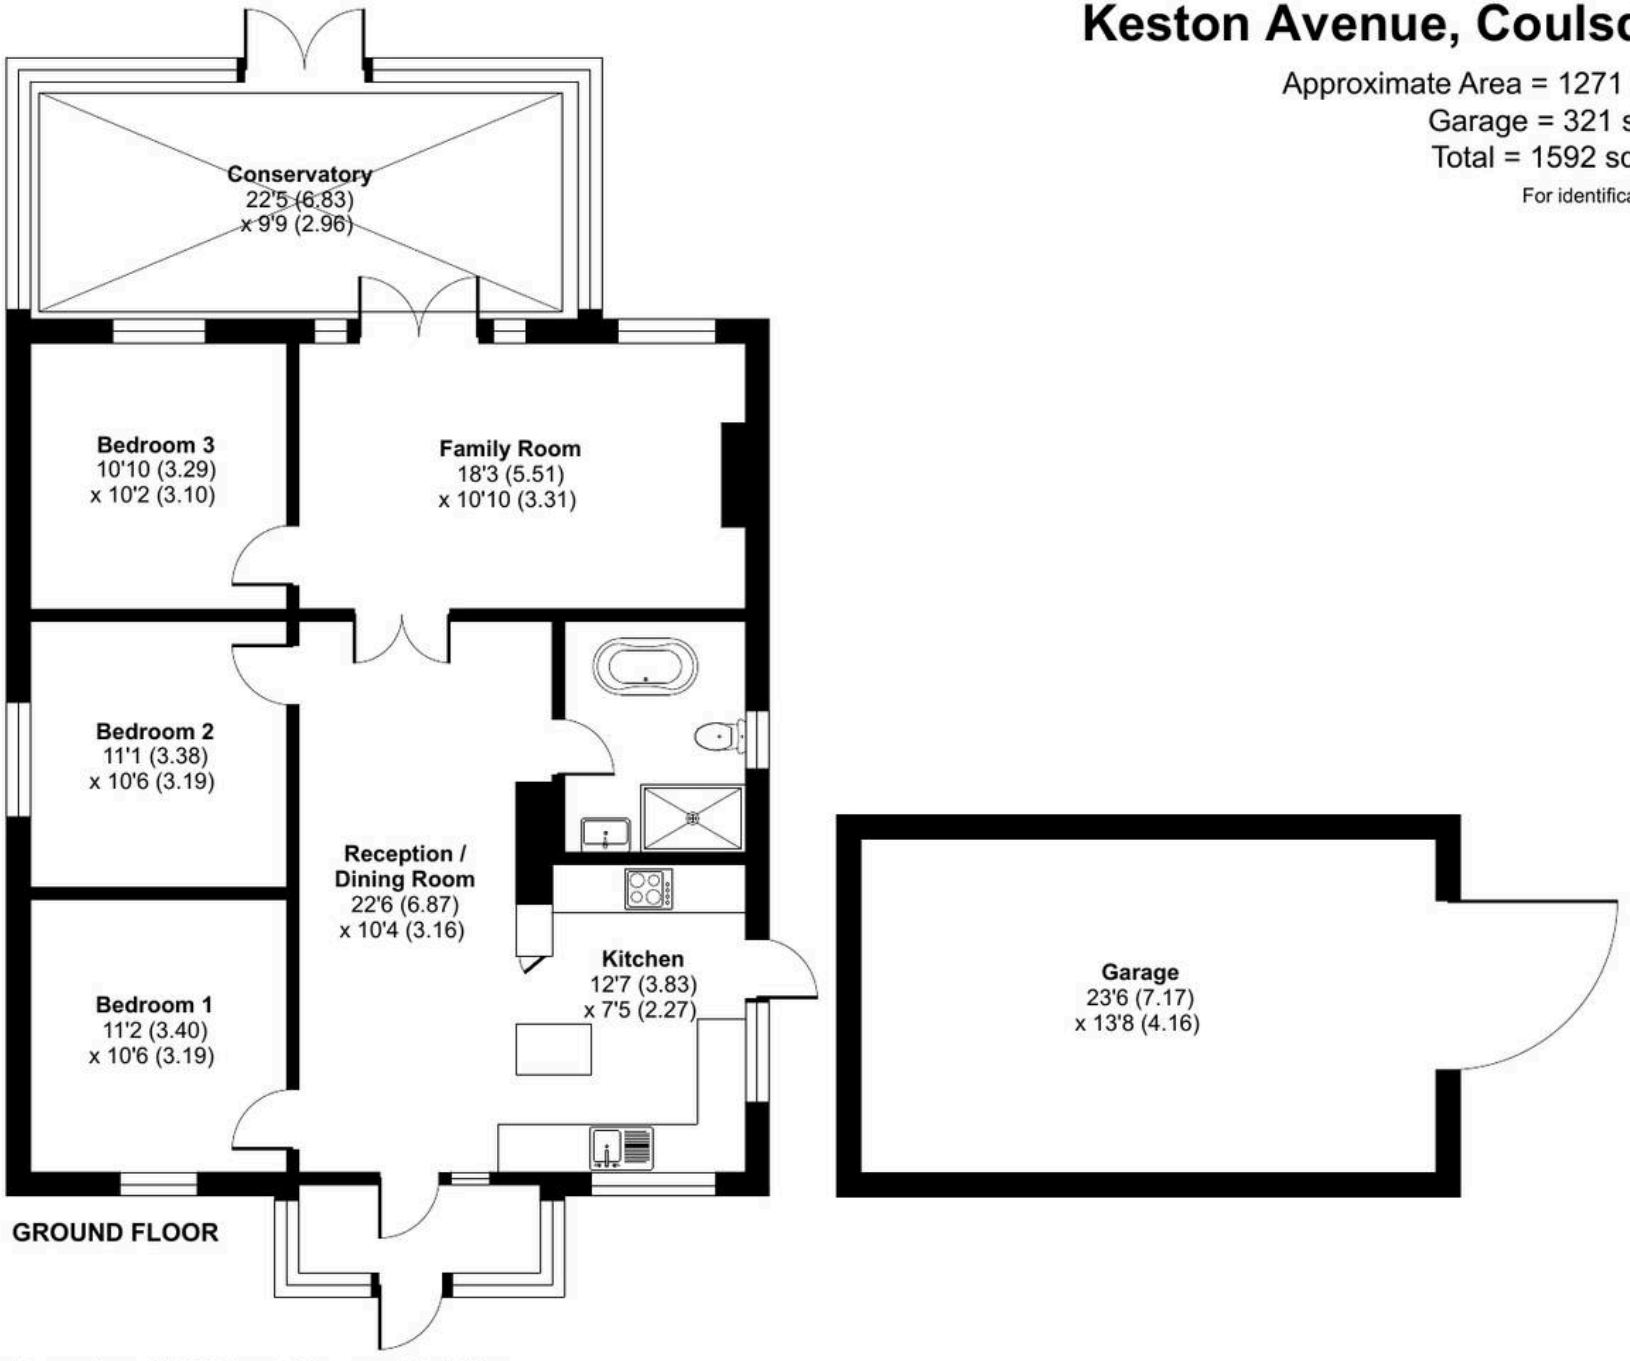

Floor plan produced in accordance with RICS Property Measurement 2nd Edition,
Incorporating International Property Measurement Standards (IPMS2 Residential). ©nichecom 2026.
Produced for Park & Bailey. REF: 1410515

Park & Bailey Coulsdon

150 Brighton Road, Coulsdon - CR5 2YY

020 8763 8060 • coulsdon@parkandbailey.co.uk • www.parkandbailey.co.uk/