


move
Property Sales & Lettings

West Way, Bishops Cleeve

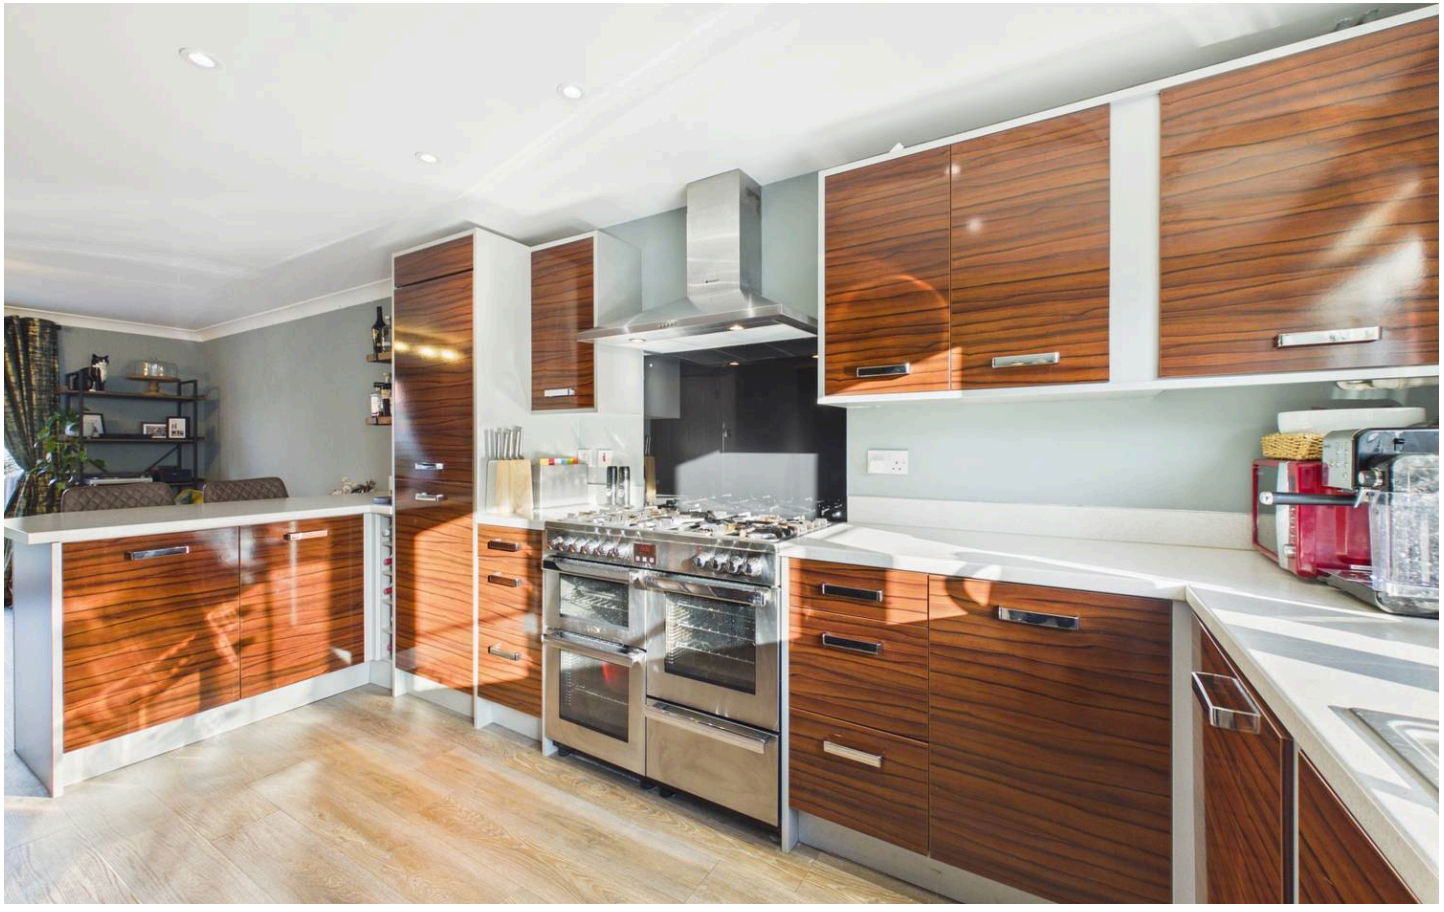





2 West Way

Bishops Cleeve, Cheltenham


Beautifully presented 3-bed semi-detached townhouse in Bishop's Cleeve. Spacious, versatile layout, landscaped garden, garage, parking.
Council Tax band: C

Tenure: Freehold


EPC Energy Efficiency Rating: C

EPC Environmental Impact Rating:


- Bautifully Presented
- Three Bedroom Semi-detached Townhouse
- Garage and Parking
- EPC C
- Spacious Kitchen/Dining Room
- Quiet Location
- Landcaped Gardens

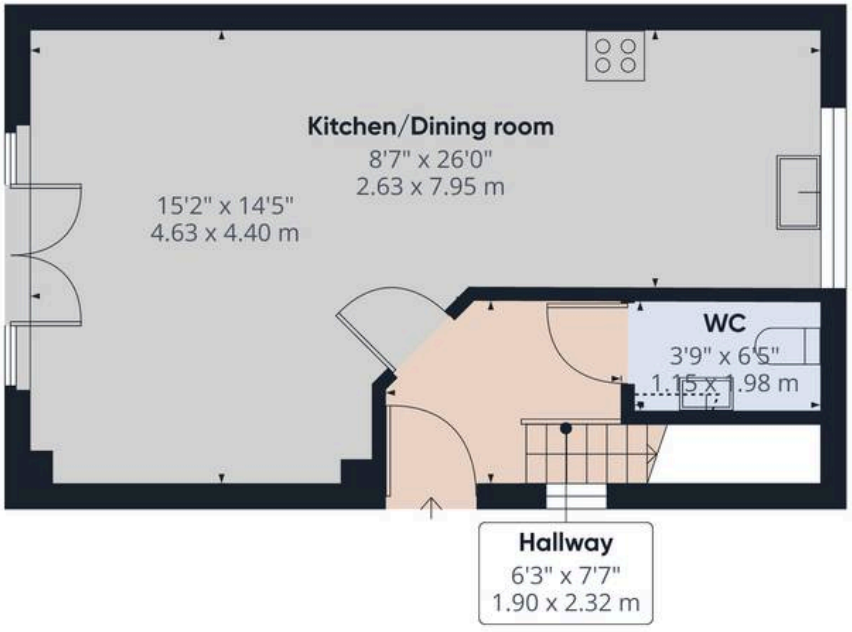

Ground Floor

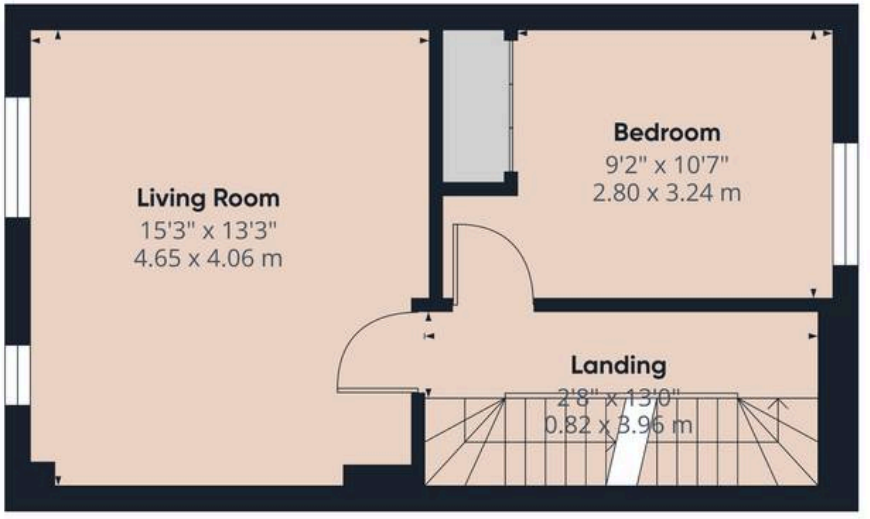

Floor 1

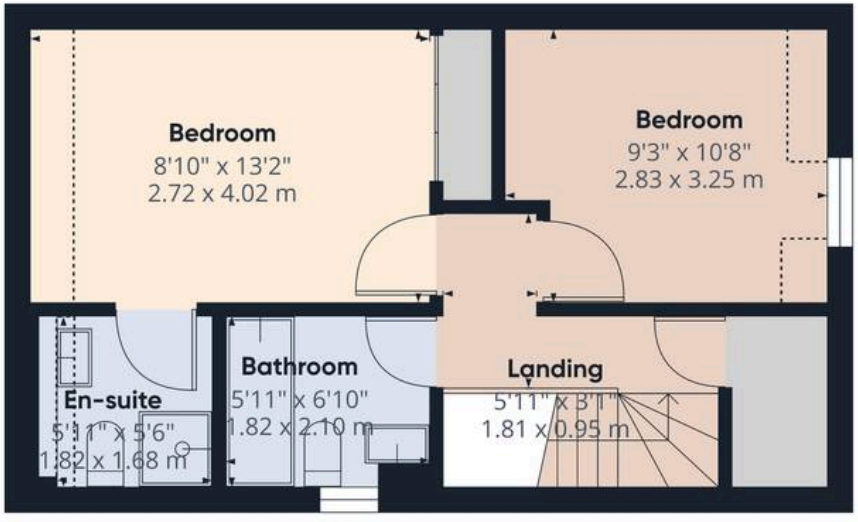

Floor 2

Approximate total area(1)

1103 ft²

102.4 m²

Reduced headroom

25 ft²

2.3 m²

(1) Excluding balconies and terraces

Reduced headroom

..... Below 5 ft/1.5 m

Calculations reference the RICS IPMS 3C standard. Measurements are approximate and not to scale. This floor plan is intended for illustration only.

GIRAFFE360



















Move Estate Agents Cheltenham

1 The Clarence Clarence Parade, Cheltenham - GL50 3NY

01242 257333

cheltenham@move.uk.net

move.uk.net/

move
Property Sales & Lettings