


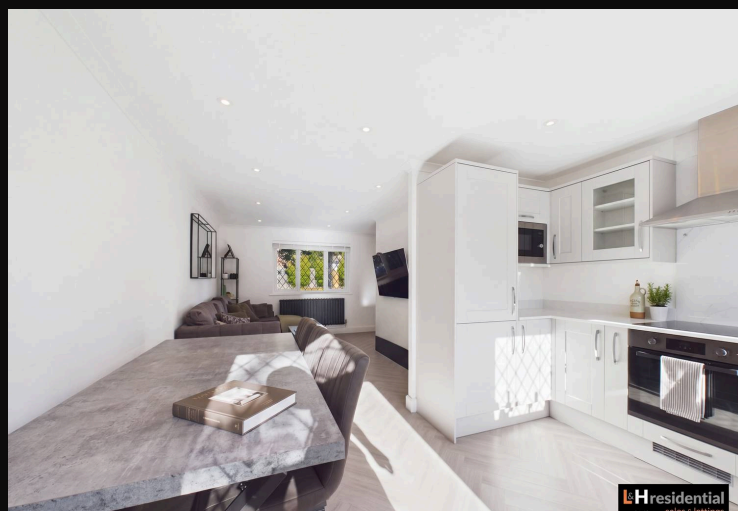

2 Pinewood Close, Borehamwood

£430,000 Freehold


Recently renovated end of terrace house • Two bedrooms (Master with walk-in wardrobe) • Open plan living space • Studio Way development • Garage with driveway • Private garden • Short walk from local schools, shops and bus routes

L&Hresidential
laminghope.com sales & lettings


L&H Residential are proud to bring to the market this beautifully presented two bedroom end of terrace house is situated within the sought-after Studio Way development and has been recently renovated to a high standard. The property features a bright and spacious open plan living area, ideal for both relaxing and entertaining. The modern kitchen is seamlessly integrated into the living space, offering contemporary fittings and ample storage. Upstairs, there are two well-proportioned bedrooms, both of which benefit from plenty of natural light and neutral décor. The stylish family bathroom is finished with quality fixtures and fittings. Additional features include a garage with driveway, providing secure parking and further storage options. The property is conveniently located just a short walk from local schools, shops and bus routes, making it an excellent choice for first time buyers, young families or those looking to downsize. With its modern interiors and practical layout, this home is ready to move into and enjoy. Early viewing is highly recommended to fully appreciate the quality and convenience on offer.



- Recently renovated end of terrace house
- Two bedrooms (Master with walk-in wardrobe)
- Open plan living space
- Studio Way development
- Garage with driveway
- Private garden
- Short walk from local schools, shops and bus routes

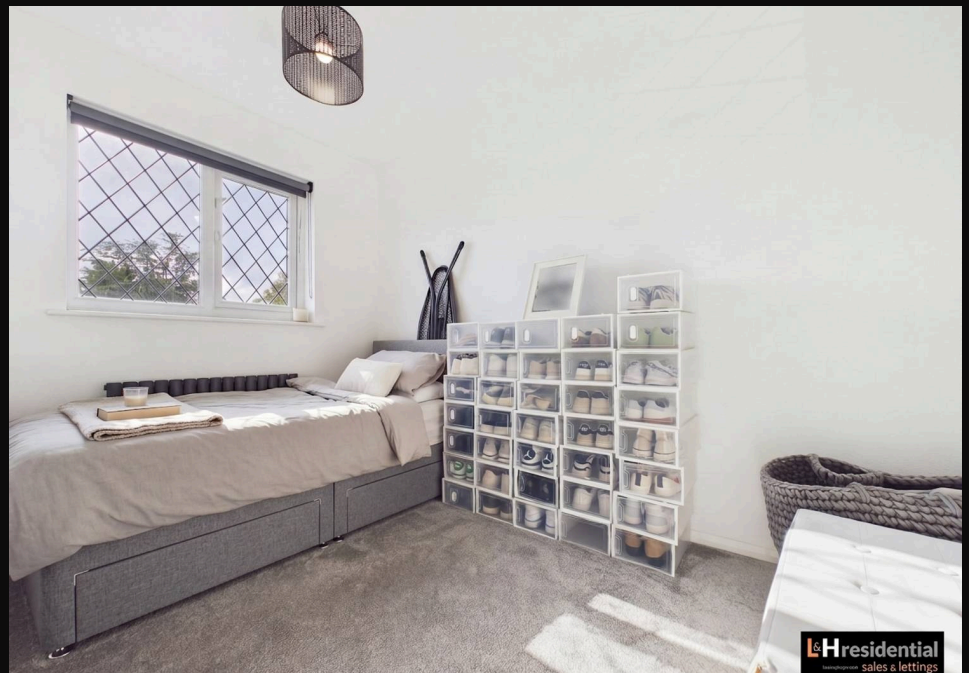



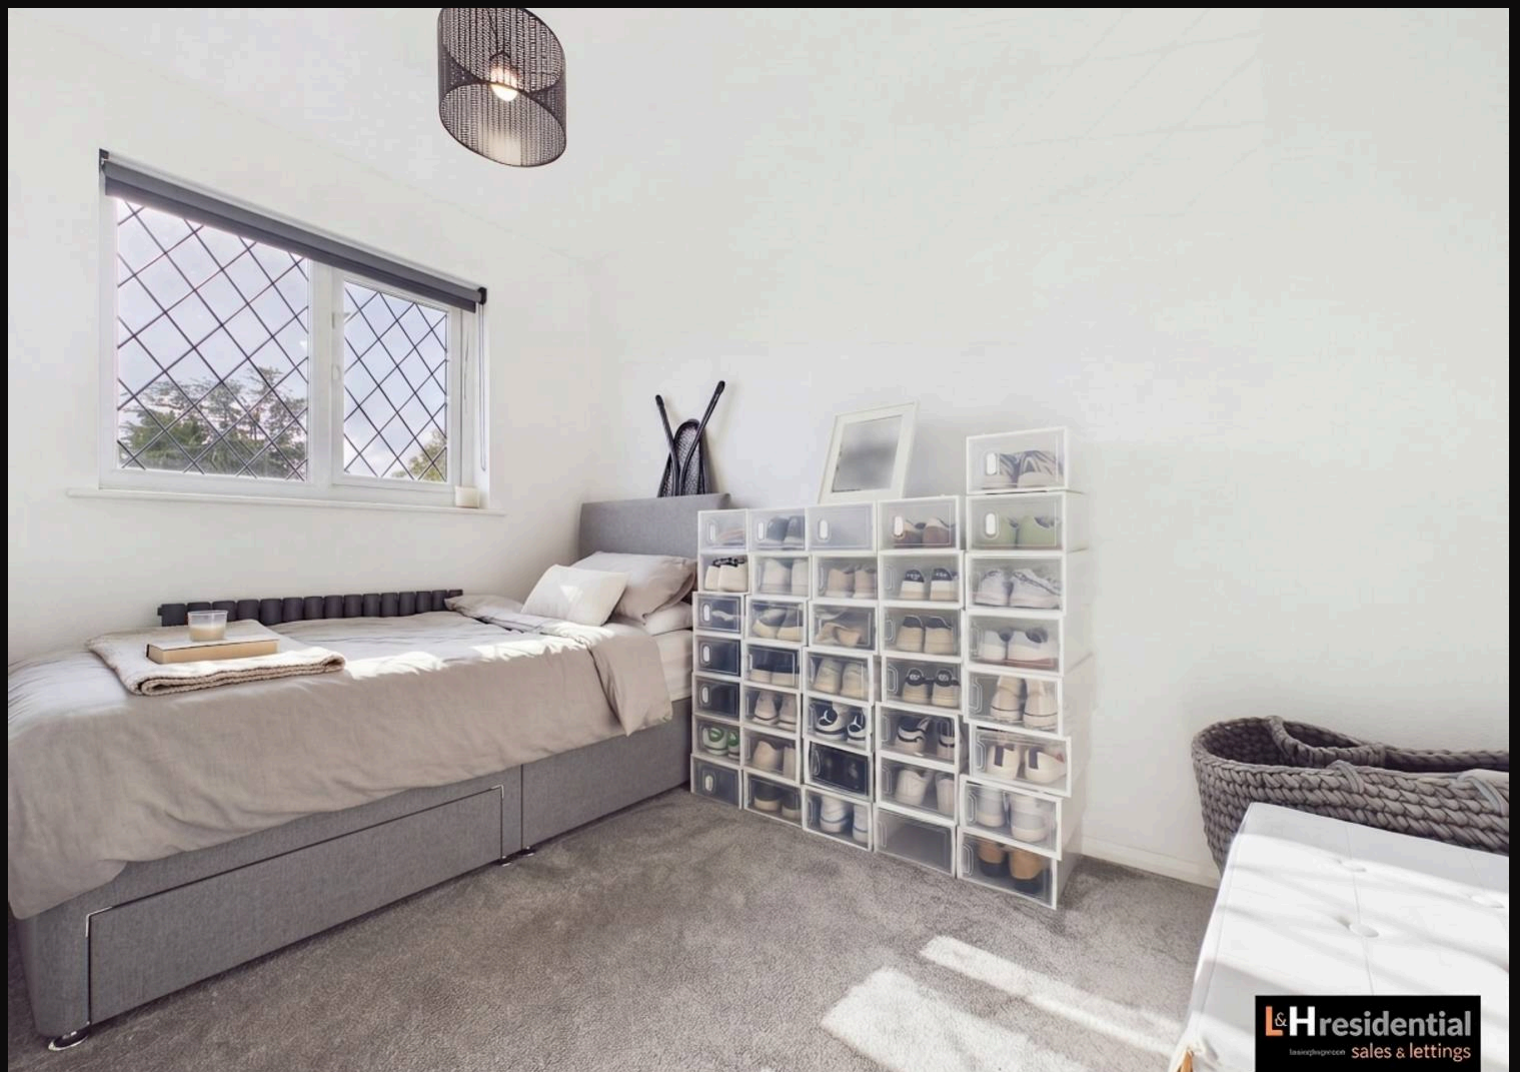



Ground Floor

Approximate total area^m
584 ft²
54.1 m²



Floor 1

(1) Excluding balconies and terraces

Calculations reference the RICS IPMS 3C standard. Measurements are approximate and not to scale. This floor plan is intended for illustration only.

GIRAFFE360

You can include any text here. The text can be modified upon generating your brochure.



Ground Floor

Approximate total area^m
584 ft²
54.1 m²



Floor 1

(1) Excluding balconies and terraces

Calculations reference the RICS IPMS 3C standard. Measurements are approximate and not to scale. This floor plan is intended for illustration only.

GIRAFFE360

You can include any text here. The text can be modified upon generating your brochure.



Ground Floor

Approximate total area^m
584 ft²
54.1 m²



Floor 1

(1) Excluding balconies and terraces

Calculations reference the RICS IPMS 3C standard. Measurements are approximate and not to scale. This floor plan is intended for illustration only.

GIRAFFE360

You can include any text here. The text can be modified upon generating your brochure.