



Clifton Road, Matlock Bath, DE4 3PW

An elegant, substantial Victorian home located towards the end of a quiet cul-de-sac in the historic village of Matlock Bath. With elevated panoramic views of the spectacular gorge, this home has spacious rooms spread across three storeys and a large wraparound garden. Period features such as timber-framed sash windows, fireplaces and ceiling roses enhance the elegant feel of this home.

It would be relatively easy to convert the smallest bedroom (on the middle floor, adjacent to the bathroom) to create a second bathroom/en-suite to the bedroom at the front - with plumbing already in the bathroom and separated by a stud wall.

On the ground floor, the entrance hallway leads through to the sitting room, dining room and kitchen diner - and on through to the conservatory. To the first floor are two double bedrooms, a single bedroom and the beautiful family bathroom. On the second floor are two further double bedrooms.

There are spectacular panoramic views from the front and side gardens and the upper garden has a lawn and patio area. There's plenty of on-street parking at the end of this long sweeping cul-de-sac.

For avid walkers, history buffs and nature lovers, the location is unbeatable. Cromford was the birthplace of the Industrial Revolution and is a UNESCO World Heritage Site. Matlock Bath has been long-famed for its spa waters and remains a very popular tourist destination. Matlock Bath train station is only a ten minute walk and serves Derby, Nottingham and on to London. The town of Matlock, Cromford Canal and High Peak Trail are all within 2-3 miles also.

We absolutely adore this home - in fact, you might say it's gorge-ous.

- Substantial detached home with 5 bedrooms
- Located towards end of quiet cul-de-sac
- Elegant decor and spacious rooms throughout
- New conservatory and stunning sitting and dining rooms
- Short walk to centre of Matlock Bath and Cromford
- Fantastic elevated panoramic views of gorge
- Extensive wraparound garden
- Beautiful family bathroom and opportunity to easily add second bathroom
- Walking distance to primary school
- Original features and fireplaces

£550,000

Front of the home

Approached along a sweeping bend at the end of this quiet cul-de-sac, the front garden is bordered by a high stone wall with boxleaf honeysuckle bush above. Ascend stone steps with a handrail on the right to the front of the home - there are movement-sensitive lights on the steps and to the front and side of the home too, which are a great feature when arriving home in the evening. The wide tiered garden on the left continues up to the upper garden. On the right, a gravel path leads to the front door and the seating area has tremendous views across to the gorge above the River Derwent. From here, the front garden drops gently away to a shed at the bottom. A row of tall trees including ash and conifer form a natural barrier on the left.

This attractive double-fronted home is stone built and has timber-framed sash windows. There are a pair of movement-sensitive lights beside the part-glazed wooden front door, which light up the front door on arrival at night.

Entrance Hallway

A grand entrance to the home with eye-catching encaustic floor tiles, the hallway has a high ceiling with chandelier fitting and ornate solid pine staircase to the upper floors. There is a radiator, fitted meter cupboard on the right and under-stairs cupboard. Matching pine doors lead into the sitting room, dining room and open entrance to the dining kitchen.

Sitting Room

17'0" x 11'11" (5.2 x 3.65)

This splendid room has exposed oak floorboards and a large bay with timber-framed sash windows with panelled walls below. The high ceiling has a distinctive ceiling rose around the light fitting. The beautiful fireplace is cast iron, with decorative tiled surround and a tiled hearth, set within a large matching mantelpiece. Fitted cupboards and shelving in alcoves each side provide useful storage. The room has lots of space for sofas and furniture.

Dining Room

17'0" x 11'11" (5.2 x 3.65)

Another beautiful room, this has exposed oak floorboards, timber-framed sash windows in the bay and an impressive fireplace. We also love the detailing of the ceiling rose, coving and picture rail. The tall east-facing window floods the room with natural light.

The fireplace has a tiled hearth and surround with large decorative marble mantelpiece. The room includes a radiator, ceiling light fitting, panelled wall under the bay window and plenty of space for a 6-8 seater dining table.

Dining Kitchen

18'0" x 10'9" (5.5 x 3.3)

Literally and metaphorically at the heart of the home, this huge dining kitchen has plenty of space for family and friends to gather around a large dining table. The large fireplace houses a wood burner and flue. Entering from the entrance hallway, the room stretches out to the right and has a tiled floor and high ceiling with two ceiling light fittings. Immediately on the left is a fitted pine dresser. To the right, the long wide solid pine U-shaped worktop has a range of country-style high and low cabinets with space for an oven. Below the high level cabinets are downlighters.

At the end is a wall-mounted cutlery rack and a window in the top left corner. There is space to the right of the fireplace for an American style fridge freezer. Beneath the window which looks into the conservatory is a double stainless steel sink and drainer with heritage-style chrome mixer tap. Below are cabinets, with space and plumbing for a dishwasher and up on the right is a wall-mounted glass fronted cabinet. A part-glazed door leads into the conservatory.

Conservatory

9'10" x 9'4" (3 x 2.85)

Built in 2022, this modern conservatory is sympathetic to the style of the home, with a brick-built base and lots of crystal clear glazing. The tall angled roof and windows facing south and west bring lots of natural light in. The room has genuine cork tile flooring, wall lights and a cabinet with space and plumbing for a washing machine. There is plenty of space for a table and seating.

Stairs to first floor landing

Carpeted stairs with a banister on the right curve up to the large open first floor landing. This wonderful space has a ceiling light fitting and a tall sash window with enchanting views - and space beside for a large chair and table. It's a great spot to read or just relax and enjoy the views. Matching pine doors with brass handles lead into three bedrooms and the beautiful bathroom.



Bathroom

9'6" x 8'9" (2.9 x 2.67)

In a home of wonderful rooms, this is our favourite! We love every aspect but the huge standalone bath is the standout feature. It has a heritage-style mixer tap with shower attachment and, overhead, a shower ring with monsoon shower head and is set upon a large porcelain-tiled plinth. The rest of the room has oak floorboards.

The wide elegant vanity unit has a Vitra rectangular sink with heritage mixer tap and there is a ceramic WC with integral flush. The room has two windows - both of which are timber-framed sash windows with patterned glass. There is a tall chrome vertical heated towel rail, airing cupboard housing a modern Worcester boiler, ceiling light fitting, recessed ceiling spotlights and walls which are variously tiled, panelled and painted.

Bedroom One

9'2" x 7'8" (2.8 x 2.35)

This versatile room could also be a guest room, dressing room or home office. With painted oak floorboards, the room has a radiator, ceiling light fitting and sash window.

Bedroom Two

14'3" x 12'1" (4.35 x 3.7)

This spacious double bedroom at the front of the home has pine floorboards and an ornate iron fireplace with tiled hearth. With lots of space for a bed, desk/dressing room and bedroom furniture, the room has sash windows, a radiator and ceiling light fitting.

Bedroom Three

14'3" x 12'1" (4.35 x 3.7)

Of equal proportions to Bedroom Two, this room has even more beautiful elevated views over trees and rooftops to the gorge across the valley. This large double room has pine floorboards, a fireplace with tiled surround and hearth, sash window, radiator and ceiling light fitting.

Stairs to second floor landing

Carpeted stairs with a banister on the right sweep up to the second floor landing, where there are exposed ceiling beams and a Velux window, ceiling light fitting and plenty of space for storage. Pine doors lead into two further double bedrooms.

Bedroom Four

14'3" x 11'11" (4.35 x 3.65)

This spacious double is set in the eaves, with lots of space for a double bed and bedroom furniture. The room has ceiling beams, a Velux window, ceiling light fitting, radiator and pine floorboards.

Bedroom Five

14'3" x 12'3" (4.35 x 3.75)

This double bedroom is currently used as a combined home office, games room and music room. With lots of eaves storage, this room has exposed ceiling beams and a ceiling light fitting, radiator, Velux window and pine floorboards. There is also access to loft space over the bathroom and Bedroom One (5m x 3m approximately) for storage.

Side and Rear Gardens


At ground floor level, a path leads around the entire home, with outhouses and space for a log store at the rear. To the left of the home, a tiered gravel garden with red sumac tree leads up to the upper garden area.

The upper garden has a traditional dry stone wall boundary, lawn and hard-standing area perfect for a dining patio or shed. There is a brand new picket fence and jaw-dropping views across the valley to the gorge.

Disclaimer

IMPORTANT NOTE TO POTENTIAL PURCHASERS: We endeavour to make our particulars accurate and reliable, however, they do not constitute or form part of an offer or any contract and none is to be relied upon as statements of representation or fact. The services, systems and appliances listed in this specification have not been tested by us and no guarantee as to their operating ability or efficiency is given. All photographs and measurements have been taken as a guide only and are not precise. Floor plans where included are not to scale and accuracy is not guaranteed. If you require clarification or further information on any points, please contact us



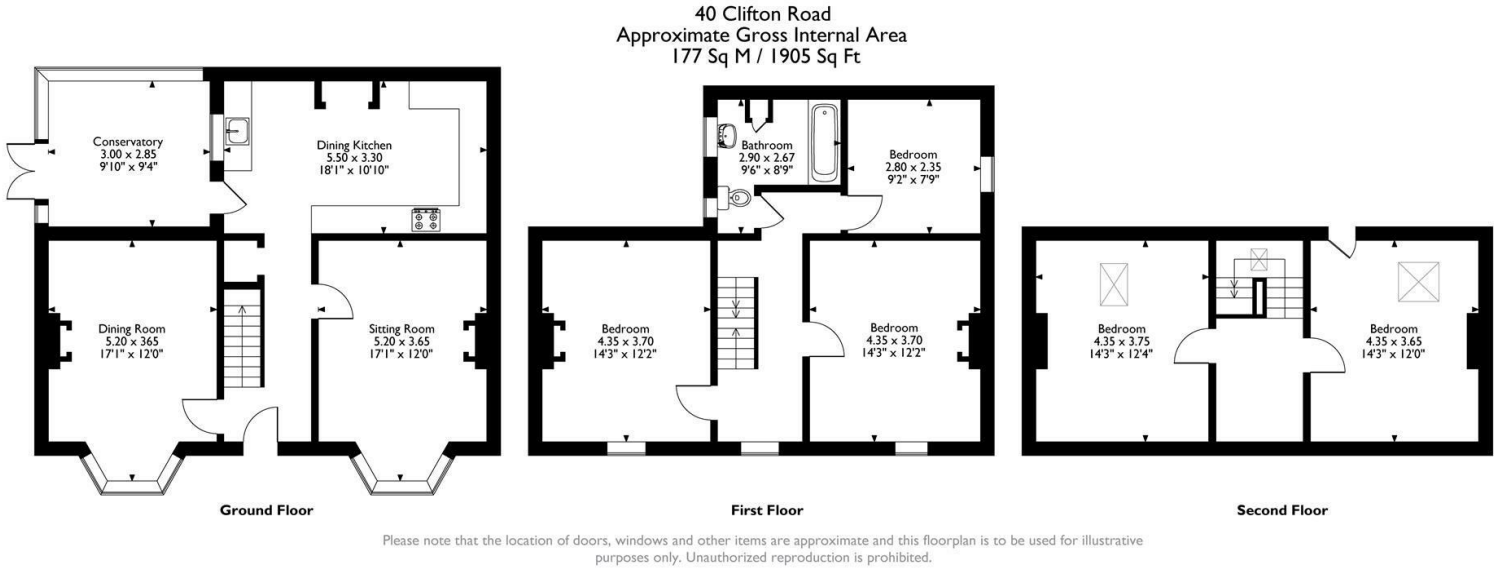

Energy Efficiency Rating		
	Current	Potential
Very energy efficient - lower running costs		
(92 plus) A		
(81-91) B		
(69-80) C		
(55-68) D		
(39-54) E		
(21-38) F		
(1-20) G		
Not energy efficient - higher running costs		
England & Wales	EU Directive 2002/91/EC	

Environmental Impact (CO ₂) Rating		
	Current	Potential
Very environmentally friendly - lower CO ₂ emissions		
(92 plus) A		
(81-91) B		
(69-80) C		
(55-68) D		
(39-54) E		
(21-38) F		
(1-20) G		
Not environmentally friendly - higher CO ₂ emissions		
England & Wales	EU Directive 2002/91/EC	

10 MARKET PLACE, WIRKSWORTH, DERBYSHIRE, DE4 4ET
TELEPHONE: 0330 122 9960 + 07704 575743

REGISTERED ADDRESS: SUNNYSIDE COTTAGE, MAIN STREET, KIRK IRETON, DERBYSHIRE, DE6 3JP
REGISTERED IN ENGLAND. COMPANY NUMBER: 11836315