10 Redwing Place

Corby, Northamptonshire NN17 5AS

Simpson West

Simpson West Lettings are delighted to offer to for rent this immaculately presented one bedroom cluster home in the sought after Priors Hall Park development. The property benefits from solar panels, large front garden and off road parking for three vehicles. Accommodation comprises of open plan living room and kitchen, downstairs WC and master bedroom with en-suite bathroom. Viewing is essential. Energy Rating B. Council Tax Band B.

£850 PCM

1 1 1

Simpson West

Ground Floor

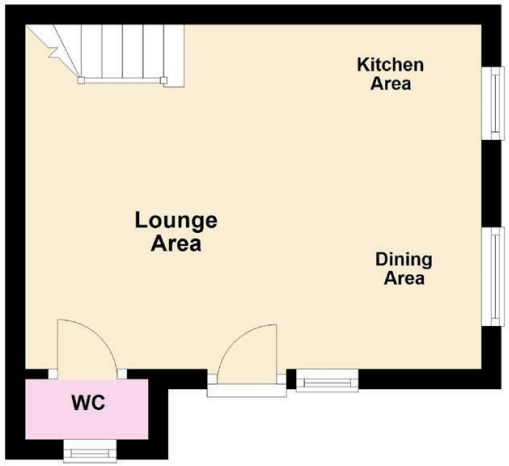

First Floor

Floor plan not to scale - for guidance purposes only.
Plan produced using PlanUp.

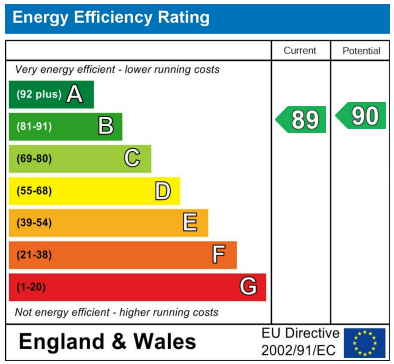

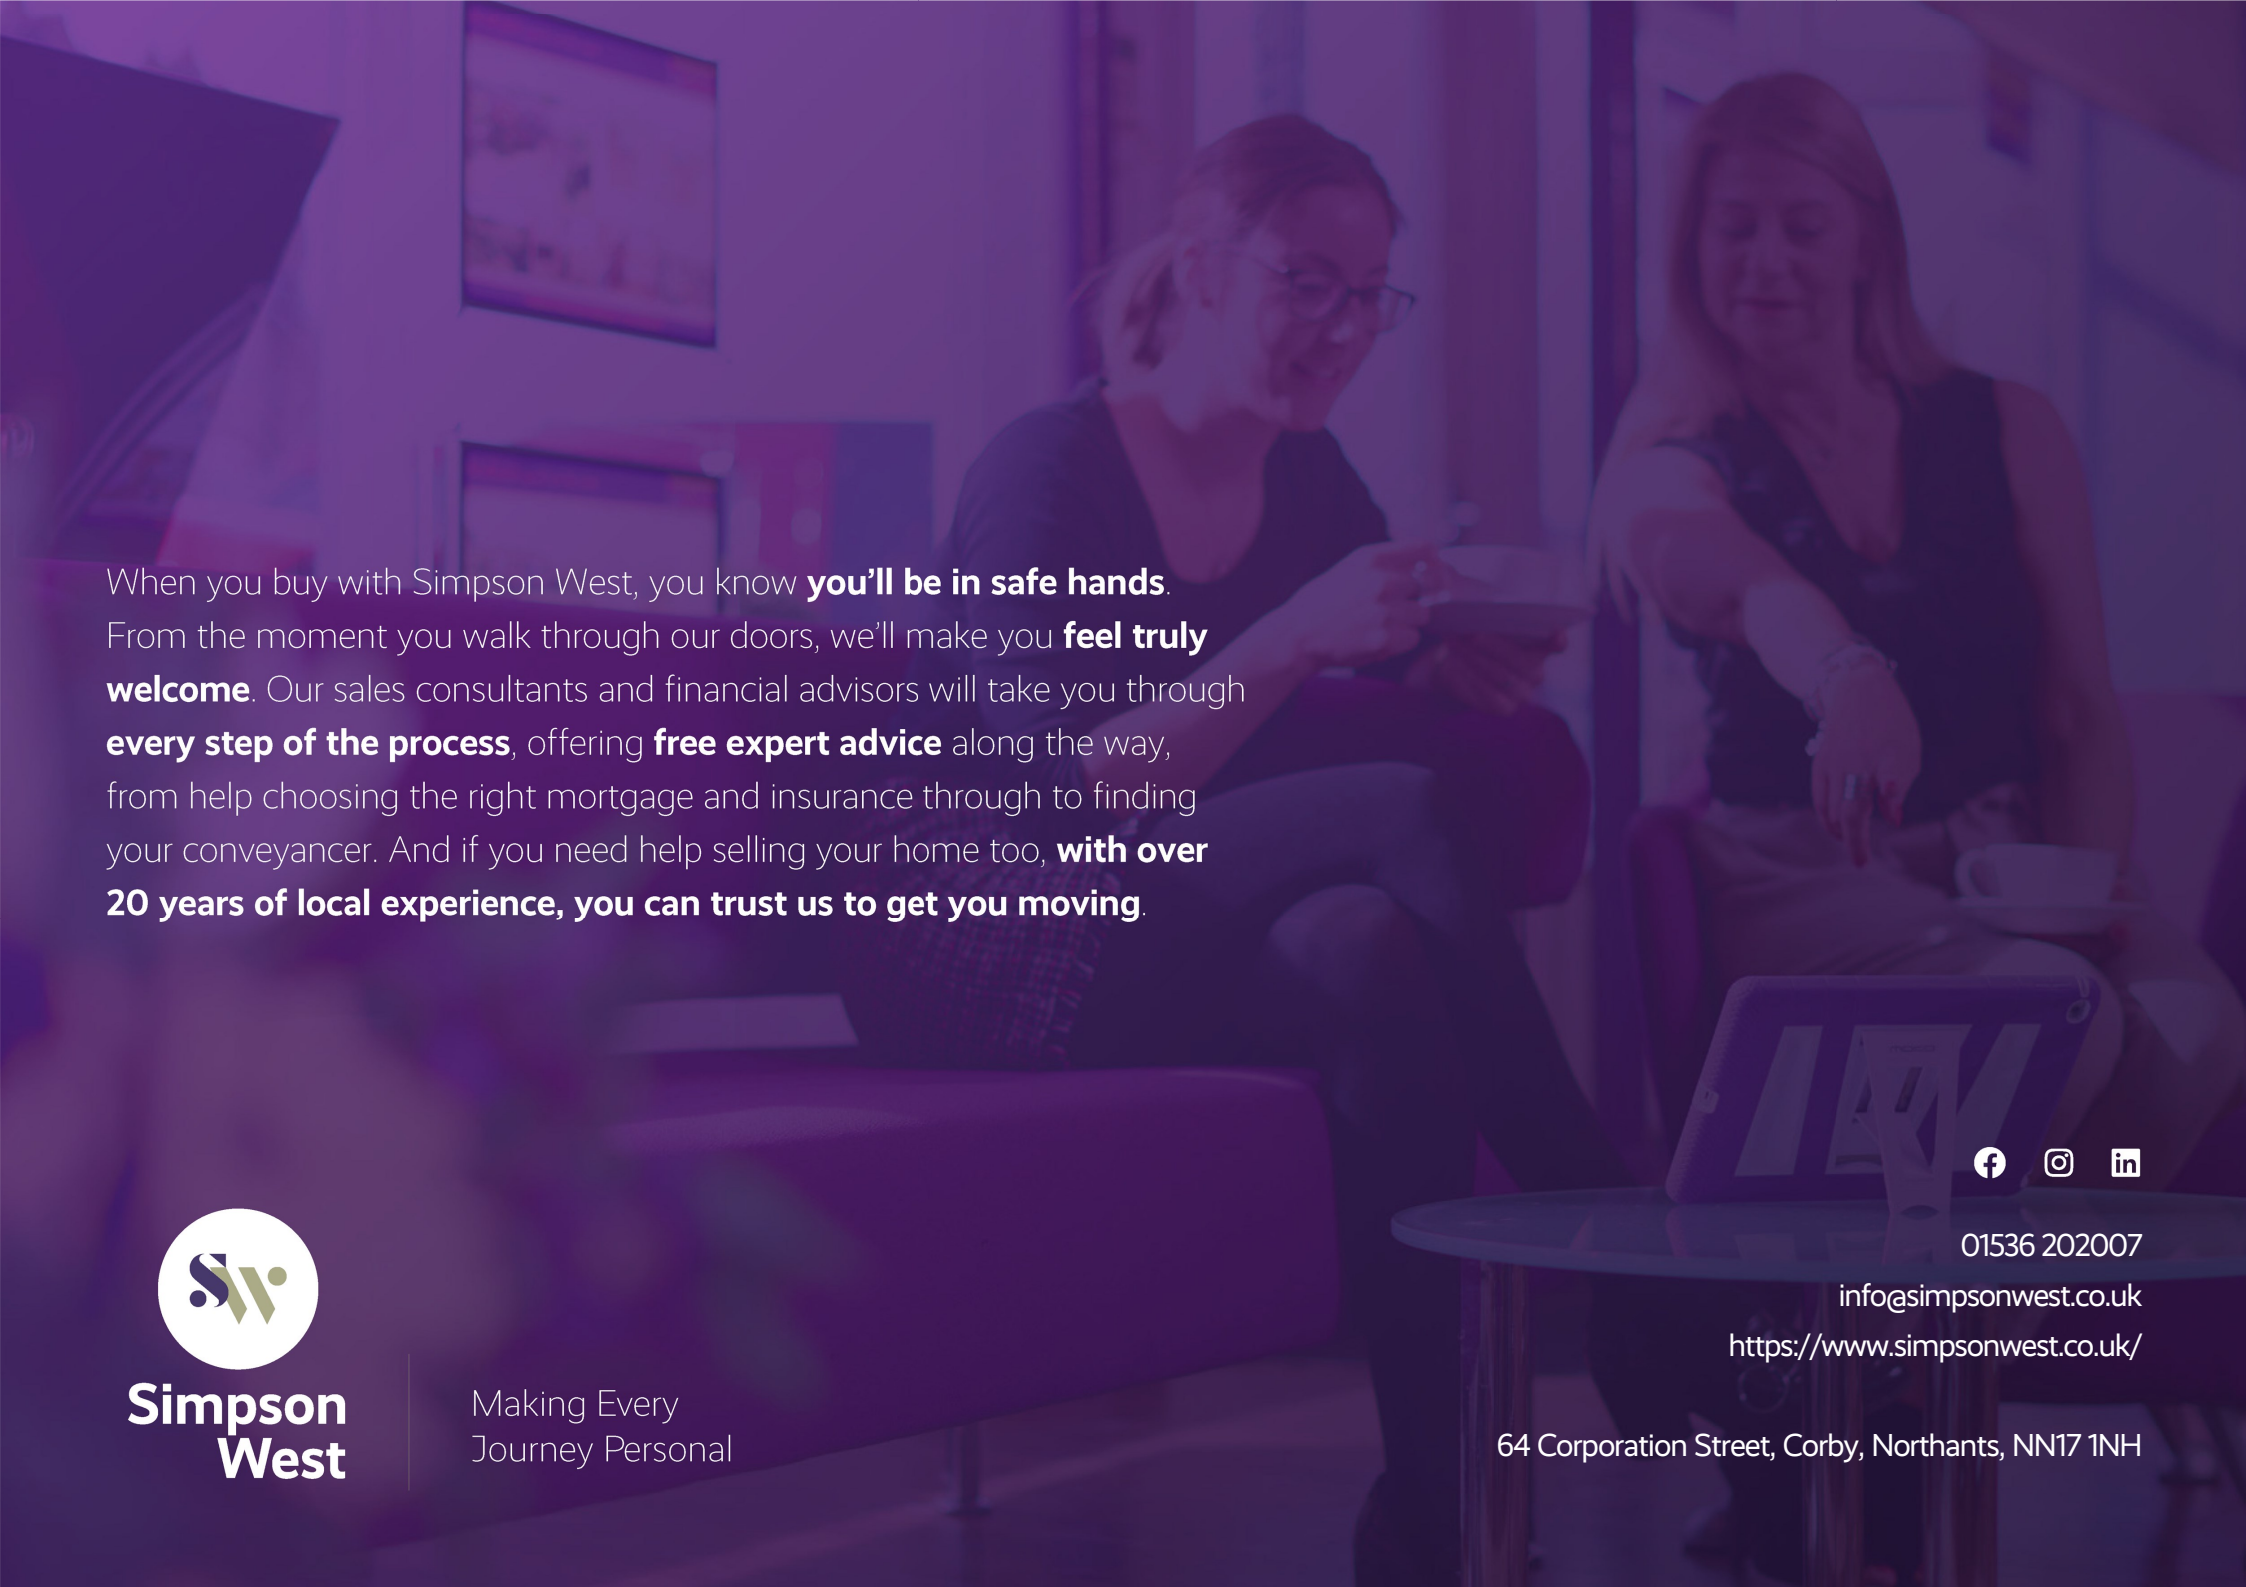

When you buy with Simpson West, you know **you'll be in safe hands**. From the moment you walk through our doors, we'll make you **feel truly welcome**. Our sales consultants and financial advisors will take you through **every step of the process**, offering **free expert advice** along the way, from help choosing the right mortgage and insurance through to finding your conveyancer. And if you need help selling your home too, **with over 20 years of local experience, you can trust us to get you moving**.

Simpson West

Making Every Journey Personal

01536 202007
info@simpsonwest.co.uk
https://www.simpsonwest.co.uk/

64 Corporation Street, Corby, Northants, NN17 1NH