

THOMAS BROWN

ESTATES




53 Hearn's Road, Orpington, BR5 3NF

Asking Price: £350,000

- 2 Double Bedroom End of Terrace House
- Well Located for St. Mary Cray Station & Local Amenities
- 2 Reception Rooms
- Deceptively Spacious



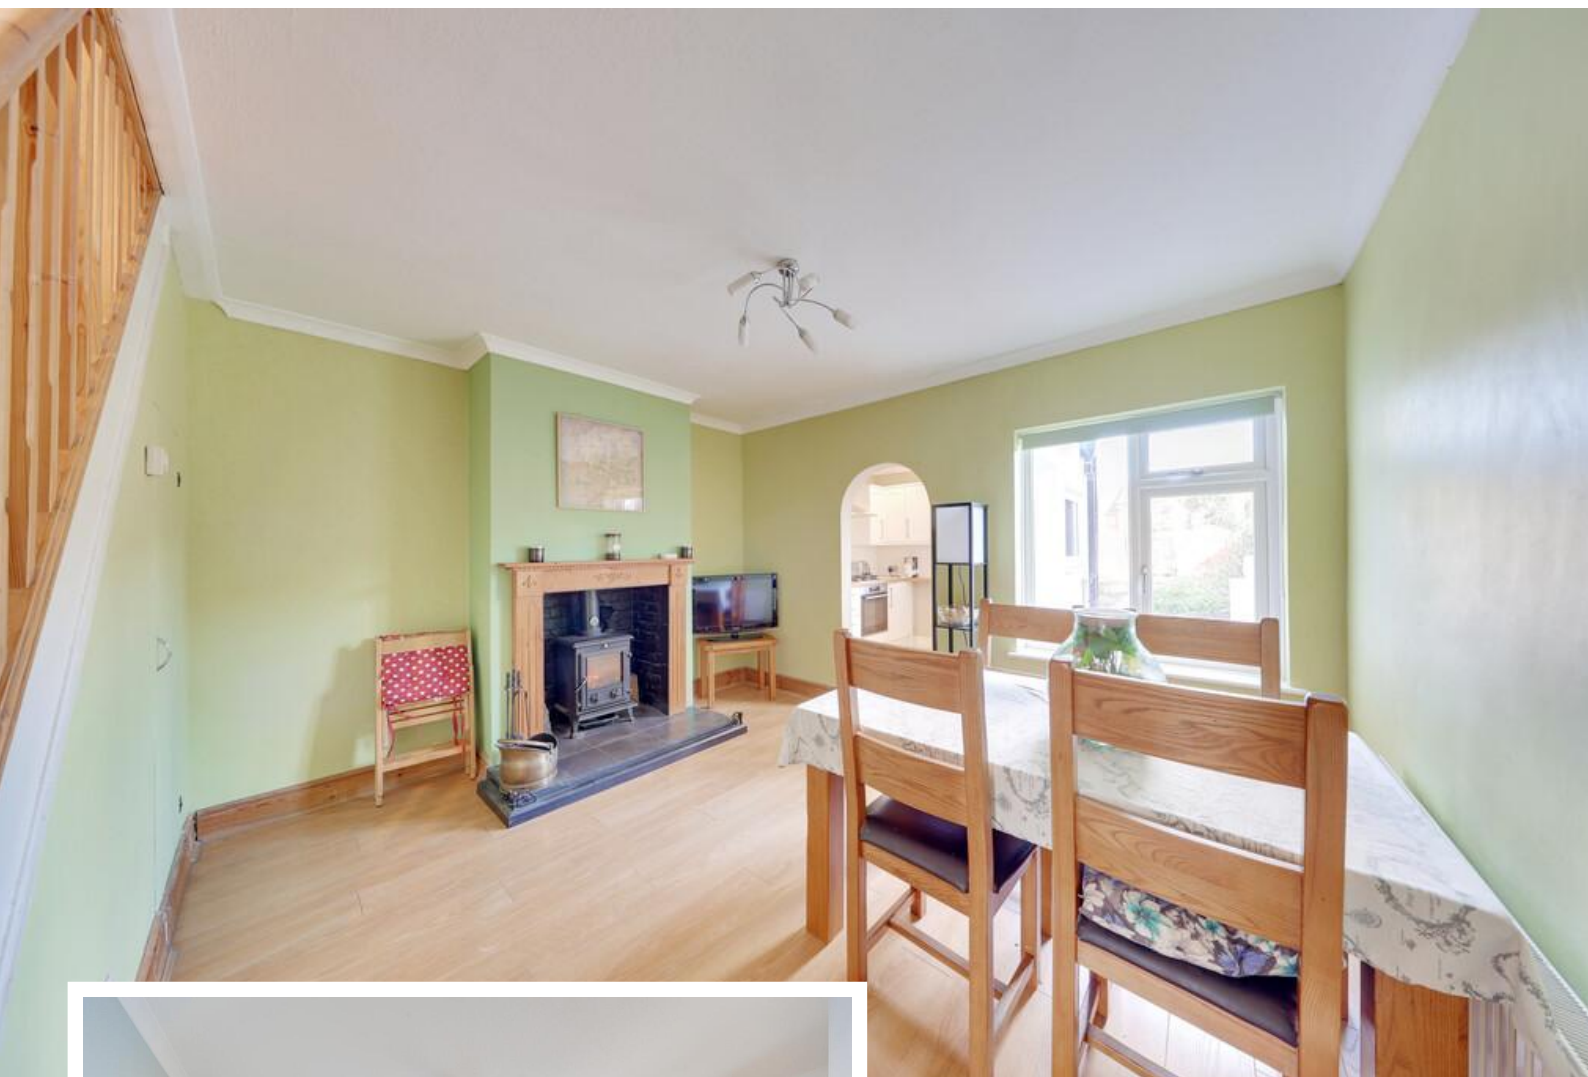

Property Description

Thomas Brown Estates are delighted to offer this deceptively spacious and well-presented two double bedroom, two reception room end of terrace property, ideally situated within walking distance of Nugent Shopping Centre and St. Mary Cray mainline station.

The ground floor accommodation comprises an entrance hall, a welcoming lounge, a separate dining room and a modern fitted kitchen. To the first floor are two double bedrooms and a family bathroom.

Externally, the property benefits from a rear garden featuring a patio area, while on road parking is available to the front.

Hearns Road is conveniently located for local schools, shops, bus routes and St. Mary Cray mainline station, making this an ideal home for first-time buyers, couples and small families alike.

Please call Thomas Brown Estates to arrange a viewing and fully appreciate all that this property has to offer.



Entrance Hall:

Laminate flooring, radiator.

Lounge:

10' 11" x 9' 01" (3.33m x 2.77m). Double glazed window to front, laminate flooring, radiator.

Dining Room:

13' 0" x 11' 02" (3.96m x 3.4m). Multi fuel burner, double glazed window to rear, understairs cupboard, laminate flooring, radiator.

Kitchen:

9' 03" x 7' 07" (2.82m x 2.31m). Range of matching wall and base units with worktops over, one and a half bowl stainless steel sink and drainer, integrated oven, integrated gas hob with extractor over, space for fridge/freezer, space for washing machine, double glazed window to rear and side, double glazed door to side, tiled flooring.

Stairs To First Floor Landing:

Carpet.

Bedroom 1:

13' 0" x 10' 10" (3.96m x 3.3m). Double glazed window to front, exposed floorboards, radiator.

Bedroom 2:

11' 0" x 9' 04" (3.35m x 2.84m). Double glazed window to rear, laminate flooring, radiator.

Bathroom:

WC, wash hand basin, bath with shower attachment, double glazed opaque window to rear, vinyl flooring, radiator.

Other Benefits Include:

Garden:

60' 0" (18.29m). Patio area, allotment area, flowerbeds, brick built storage shed with plumbing and electricity for washing machine and tumble dryer, side access.

Front:

On road parking.

Double Glazing

Central Heating System



Ground Floor

Kitchen:
9' 03" x 7' 07"
(2.82m x 2.31m).

Dining Room:
13' 0" x 11' 02"
(3.96m x 3.4m).

Lounge:
10' 11" x 9' 01"
(3.33m x 2.77m).

First Floor

Bedroom:
11' 0" x 9' 04"
(3.35m x 2.84m).

Bedroom:
13' 0" x 10' 10"
(3.96m x 3.3m).


Total area: approx. 74.8 sq. metres (805.6 sq. feet)

This plan is for illustration purpose only – not to scale
Plan produced using PlanUp.



Council Tax Band: C

Tenure: Freehold

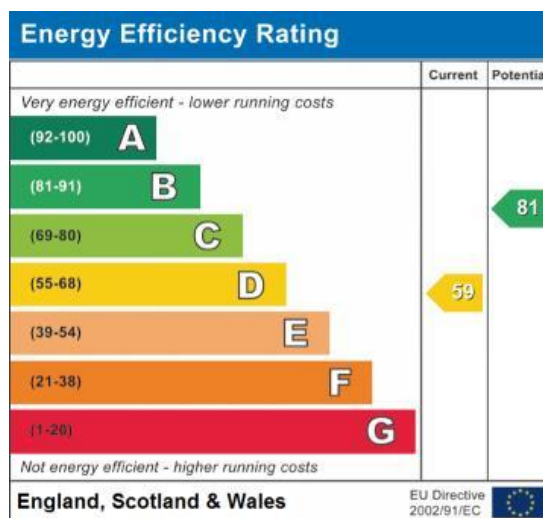

No statement in these details is to be relied upon as representation of fact, and purchasers should satisfy themselves by inspection or otherwise as to the accuracy of the statements contained within. These details do not constitute any part of any offer or contract. Thomas Brown Estates and their employees and agents do not have any authority to give warranty or representation whatsoever in respect of this property. These details and all statements herein are provided without any responsibility on the part of Thomas Brown Estates or the vendors.

Thomas Brown Estates have not tested the equipment or central heating system mentioned in these particulars and the purchasers are advised to satisfy themselves as to the working order and condition.

Measurements: Great care is taken when measuring, but measurements should not be relied upon for ordering carpets, equipment, etc.

The Laws of copyright protect this material. The Owner of the copyright is Thomas Brown Estates. This property sheet forms part of our database, and is protected by the database right and copyright laws. No unauthorised copying or distribution without permission.

Registered Office: Lawrence & Co, 94 Brook Street, Erith, DA8 1JF. Registered in England no. 6048974

285 High Street
Orpington
Kent
BR6 0NN

www.thomasbrownestates.co.uk
sales@thomasbrownestates.co.uk

01689 884444

Telephones Manned:
Mon-Fri: 8am – 8pm
Sat: 8am – 5pm
Sun: 10am – 4pm

THOMAS BROWN
ESTATES