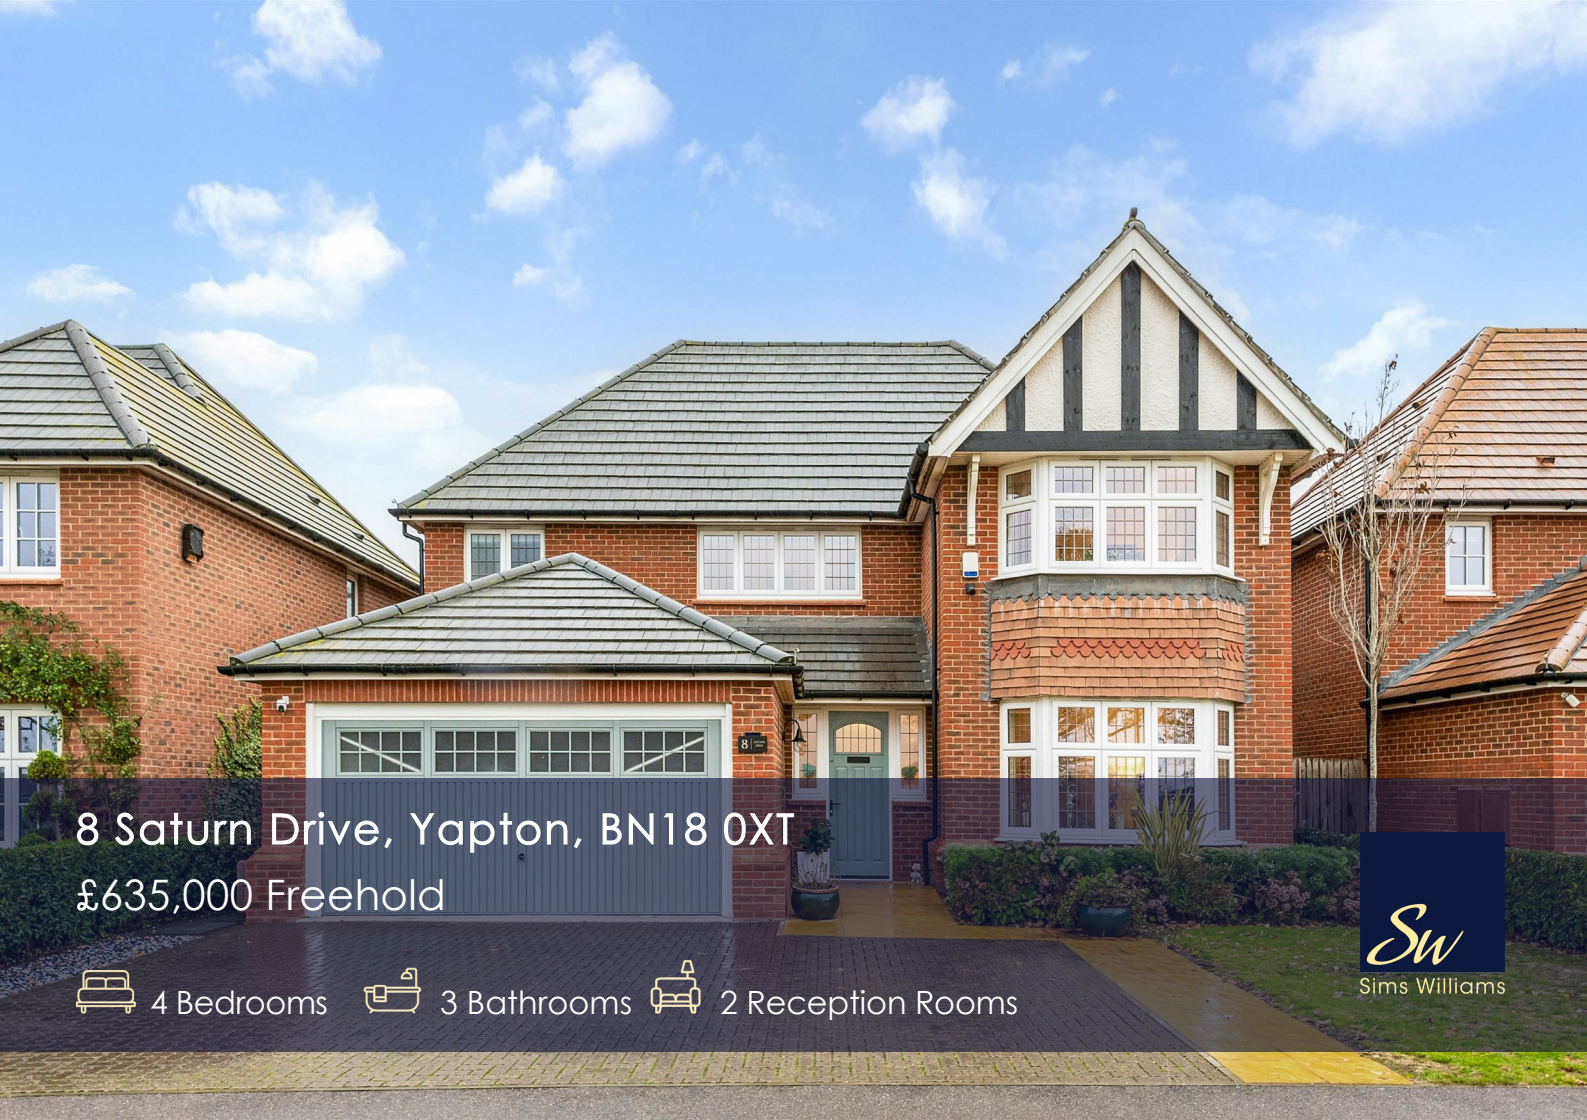


8 Saturn Drive, Yapton, BN18 0XT

£635,000 Freehold

4 Bedrooms | 3 Bathrooms | 2 Reception Rooms

Sims Williams

Key Features

- Detached Family Home
- Built By Redrow Homes
- High Specification Throughout
- Kitchen/Family/Dining Room
- Separate Utility Room
- 4 Double Bedrooms
- 2 En-Suite Shower Rooms
- Landscaped Rear Garden
- Garage & Driveway for 3 Vehicles

EPC Rating

Current = B
Potential = A

Council Tax Band

Band = F

Tenure - Freehold

Estate Charges:
£499pa
HML Management Company















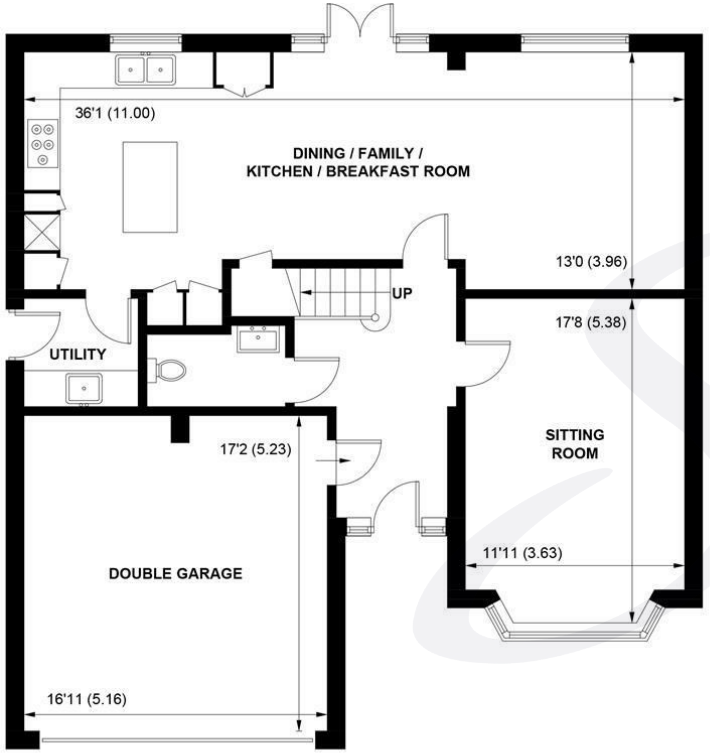

GROUND FLOOR

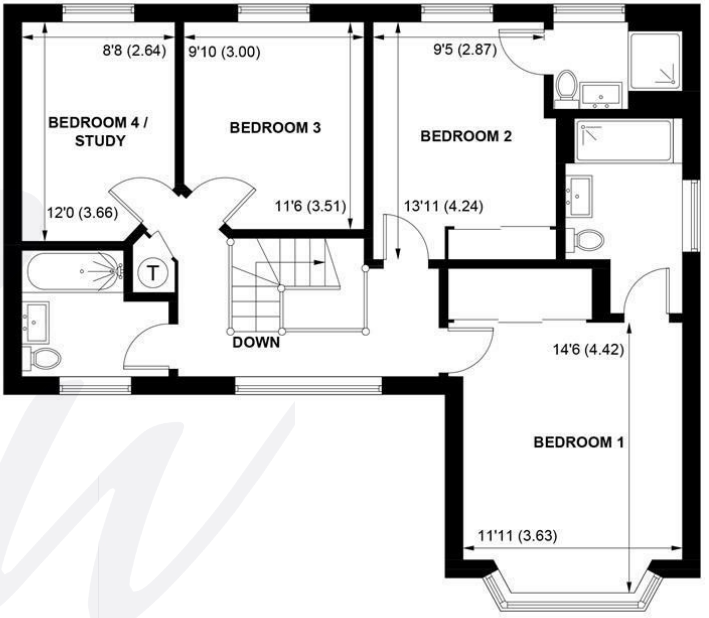

FIRST FLOOR

APPROXIMATE GROSS INTERNAL AREA = 2013 SQ FT / 187.0 SQ M
(INCLUDING DOUBLE GARAGE)

NOT TO SCALE (For illustrative purposes only as defined by RICS Code of Measuring Practice) 2026 ©
Produced for Sims Williams

simswilliams.co.uk

CHICHESTER

8-9 Southgate
Sales 01243 787868
Lettings 01243 836055
chichester@simswilliams.co.uk

WALBERTON

5 Maple Parade
Sales 01243 551368
Lettings 01243 836055
walberton@simswilliams.co.uk

ARUNDEL

8a High Street
Sales 01903 885678
Lettings 01903 881133
arundel@simswilliams.co.uk

BOGNOR REGIS

46 High Street
Sales 01243 862626
Lettings 01243 836055
bognor-regis@simswilliams.co.uk

Viewing Strictly by arrangement via the vendor's agent Sims Williams 01243 551368. These particulars are believed to be correct but their accuracy is not guaranteed and they do not form part of any contract.