7 St. Francis Road, Maidenhead SL6 5FJ

roger platt

welcome to

7 St. Francis Road, Maidenhead

Situated on St. Francis Road in Maidenhead, this impressive four-bedroom detached property offers spacious and beautifully presented accommodation, making it an ideal family home.

St. Francis Road, Maidenhead, SL6

Approximate Area = 1434 sq ft / 133.2 sq m
Garage = 172 sq ft / 15.9 sq m
Total = 1606 sq ft / 149.1 sq m
For identification only - Not to scale

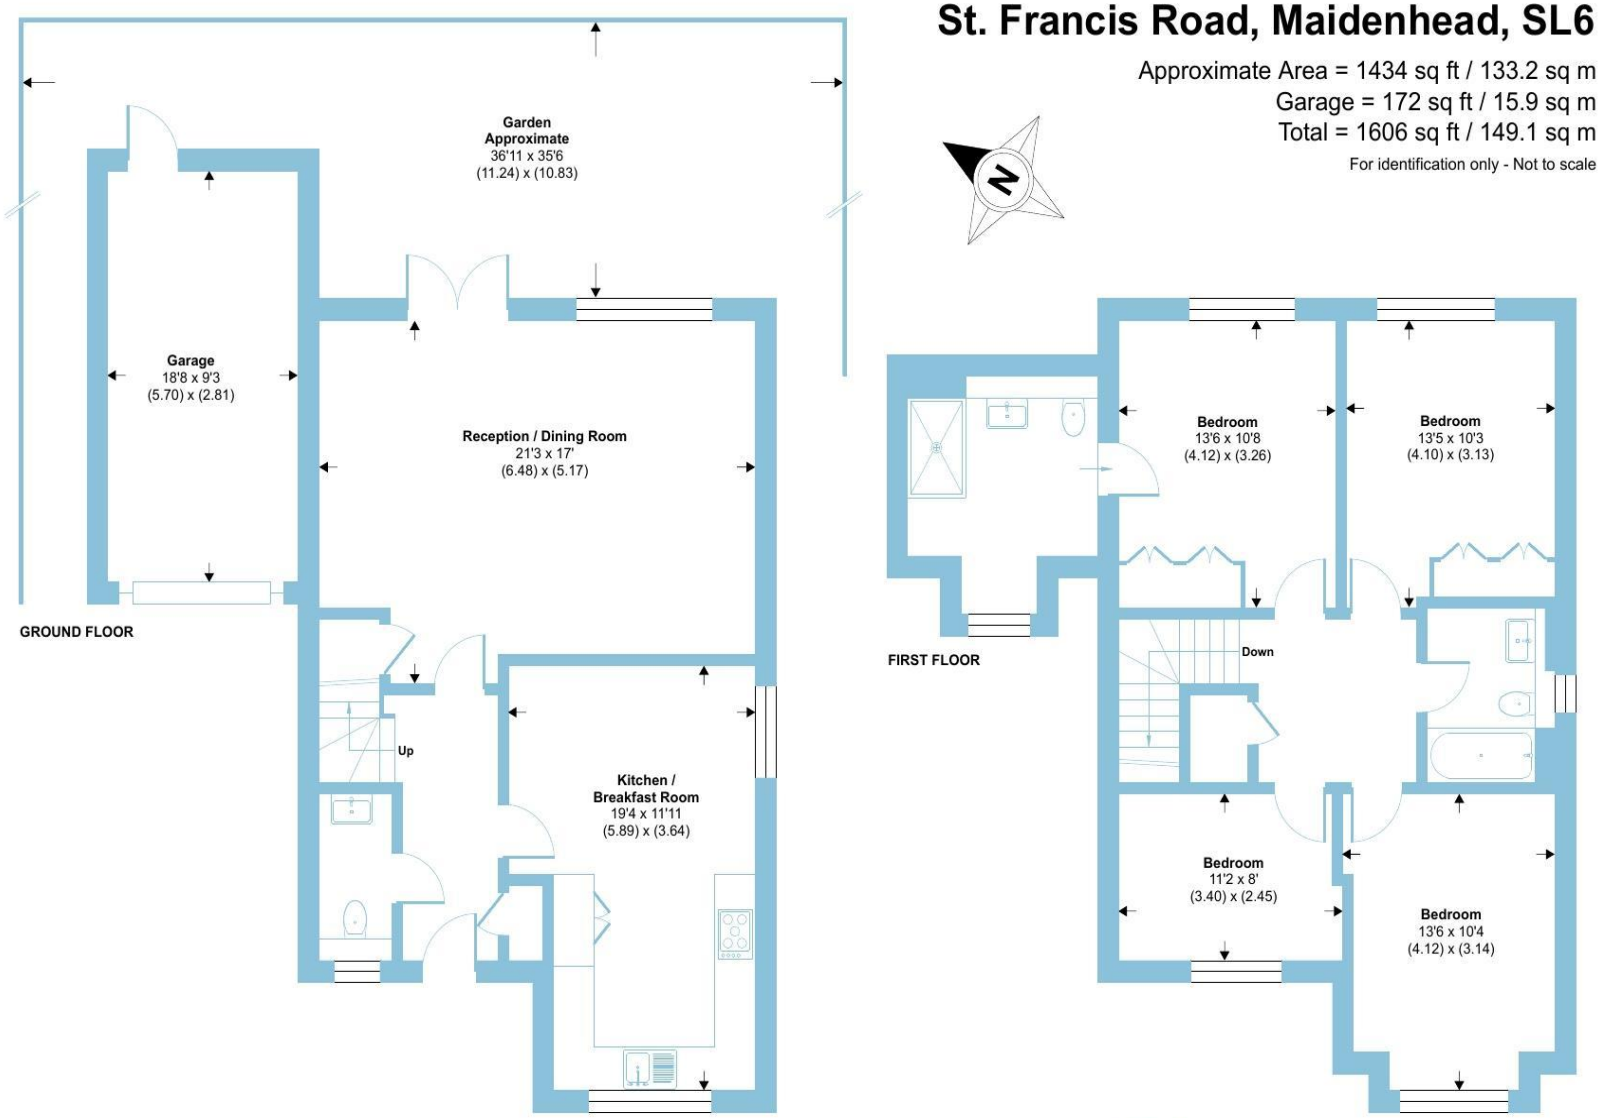

Floor plan produced in accordance with RICS Property Measurement 2nd Edition, Incorporating International Property Measurement Standards (IPMS2 Residential). ©nichecom 2026. Produced for Barnard Marcus. REF: 1528065

roger platt

Finished to a very high standard throughout, the property provides generous living space with a well-planned layout designed for modern family life.

The accommodation includes four good-sized bedrooms, welcoming reception areas, a well-appointed kitchen and stylish bathrooms, offering both comfort and practicality.

The property benefits from excellent proportions throughout, with ample space for entertaining, relaxing and working from home. Its detached position also provides a desirable sense of privacy, while the attractive finish means the home is ready to move into with minimal further work required.

St Francis Road is conveniently located for Maidenhead town centre, local amenities, reputable schools and excellent transport links. The area also offers easy access to major road connections and Maidenhead railway station, including direct services to London and surrounding destinations.

An early viewing is highly recommended to appreciate the impressive size, quality finish and excellent location of this attractive detached family home.

welcome to

7 St. Francis Road

- FOUR BEDROOM DETACHED FAMILY HOME
- BEAUTIFULLY FINSHED THROUGHOUT
- GENEROUS AND WELL-PROPORTIONED ACCOMMODATION
- WELL-APPOINTED KITCHEN AND BATHROOMS
- SPACIOUS RECEPTION AREAS
- GARAGE AND DRIVEWAY PARKING
- DESIRABLE MAIDENHEAD LOCATION
- CONVENIENT FOR SCHOOLS, AMENITIES AND TRANSPORT LINKS

Tenure: Freehold EPC Rating: C
Council Tax Band: G

£875,000

Please note the marker reflects the postcode not the actual property

check out more properties at rogerplatt.co.uk

The Property Ombudsman

Property Ref:
MHD124329 - 0004

1. MONEY LAUNDERING REGULATIONS Intending purchasers will be asked to produce identification documentation at a later stage and we would ask for your co-operation in order that there is no delay in agreeing the sale. 2. These particulars do not constitute part or all of an offer or contract. 3. The measurements indicated are supplied for guidance only and as such must be considered incorrect. Potential buyers are advised to recheck measurements before committing to any expense. 4. We have not tested any apparatus, equipment, fixtures or services and it is in the buyers interest to check the working condition of any appliances. 5. Where an EPC, or a Home Report (Scotland only) is held for this property, it is available for inspection at the branch by appointment. If you require a printed version of a Home Report, you will need to pay a reasonable production charge reflecting printing and other costs. 6. We are not able to offer an opinion either written or verbal on the content of these reports and this must be obtained from your legal representative. 7. Whilst we take care in preparing these reports, a buyer should ensure that his/her legal representative confirms as soon as possible all matters relating to title including the extent and boundaries of the property and other important matters before exchange of contracts.

roger platt

01628 773333

Maidenhead@rogerplatt.co.uk

25-29 Queen Street, MAIDENHEAD, Berkshire, SL6 1NB

rogerplatt.co.uk

Roger Platt is a trading name of Sequence (UK) Limited which is registered in England and Wales under company number 4268443, Registered Office is Cumbria House, 16-20 Hockliffe Street, Leighton Buzzard, Bedfordshire, LU7 1GN. VAT Registration Number is 500 2481 05.