

19 Bestwood Green

Corby, NN18 0ER

Simpson West

Enjoying a highly attractive position within the much sought after Beanfield area, is this rarely available FOUR BEDROOMED family home that is being offered for sale with NO CHAIN. Set in a pleasant cul-de-sac with green space and woodland walks close by with the property's accommodation including a reception hall, cloakroom/WC, living room, separate dining room and an excellent sized fitted kitchen/breakfast room which includes integrated appliances. The first floor offers well-proportioned bedrooms and there is also a refitted shower room. Outside, there is an easy maintenance gravelled frontage enclosed by brick walling, whilst the rear has also been designed for easy maintenance with a large, decked seating area also leading onto a gravelled area and all enclosed by timber fencing.
An early visit is highly advised to the property to avoid disappointment!

£225,000

4 1 1












Simpson West

Ground Floor




First Floor

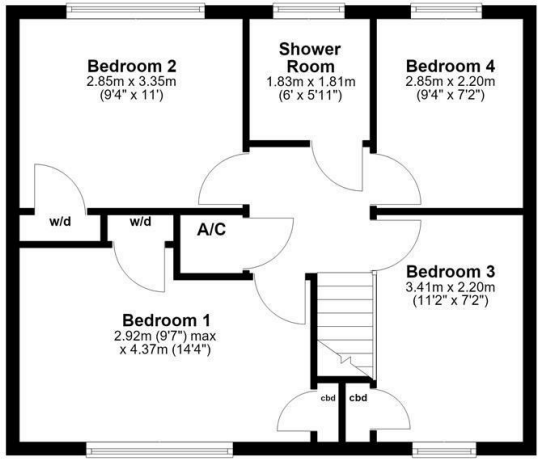


Simpson West

This floor plan is for illustrative purposes only
All measurements are aproximate and not to scale.



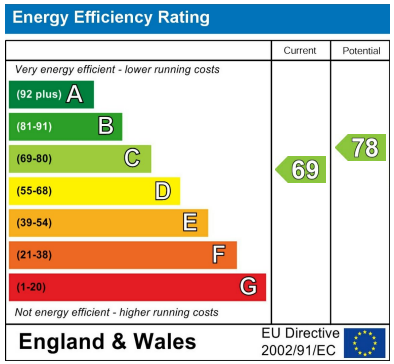



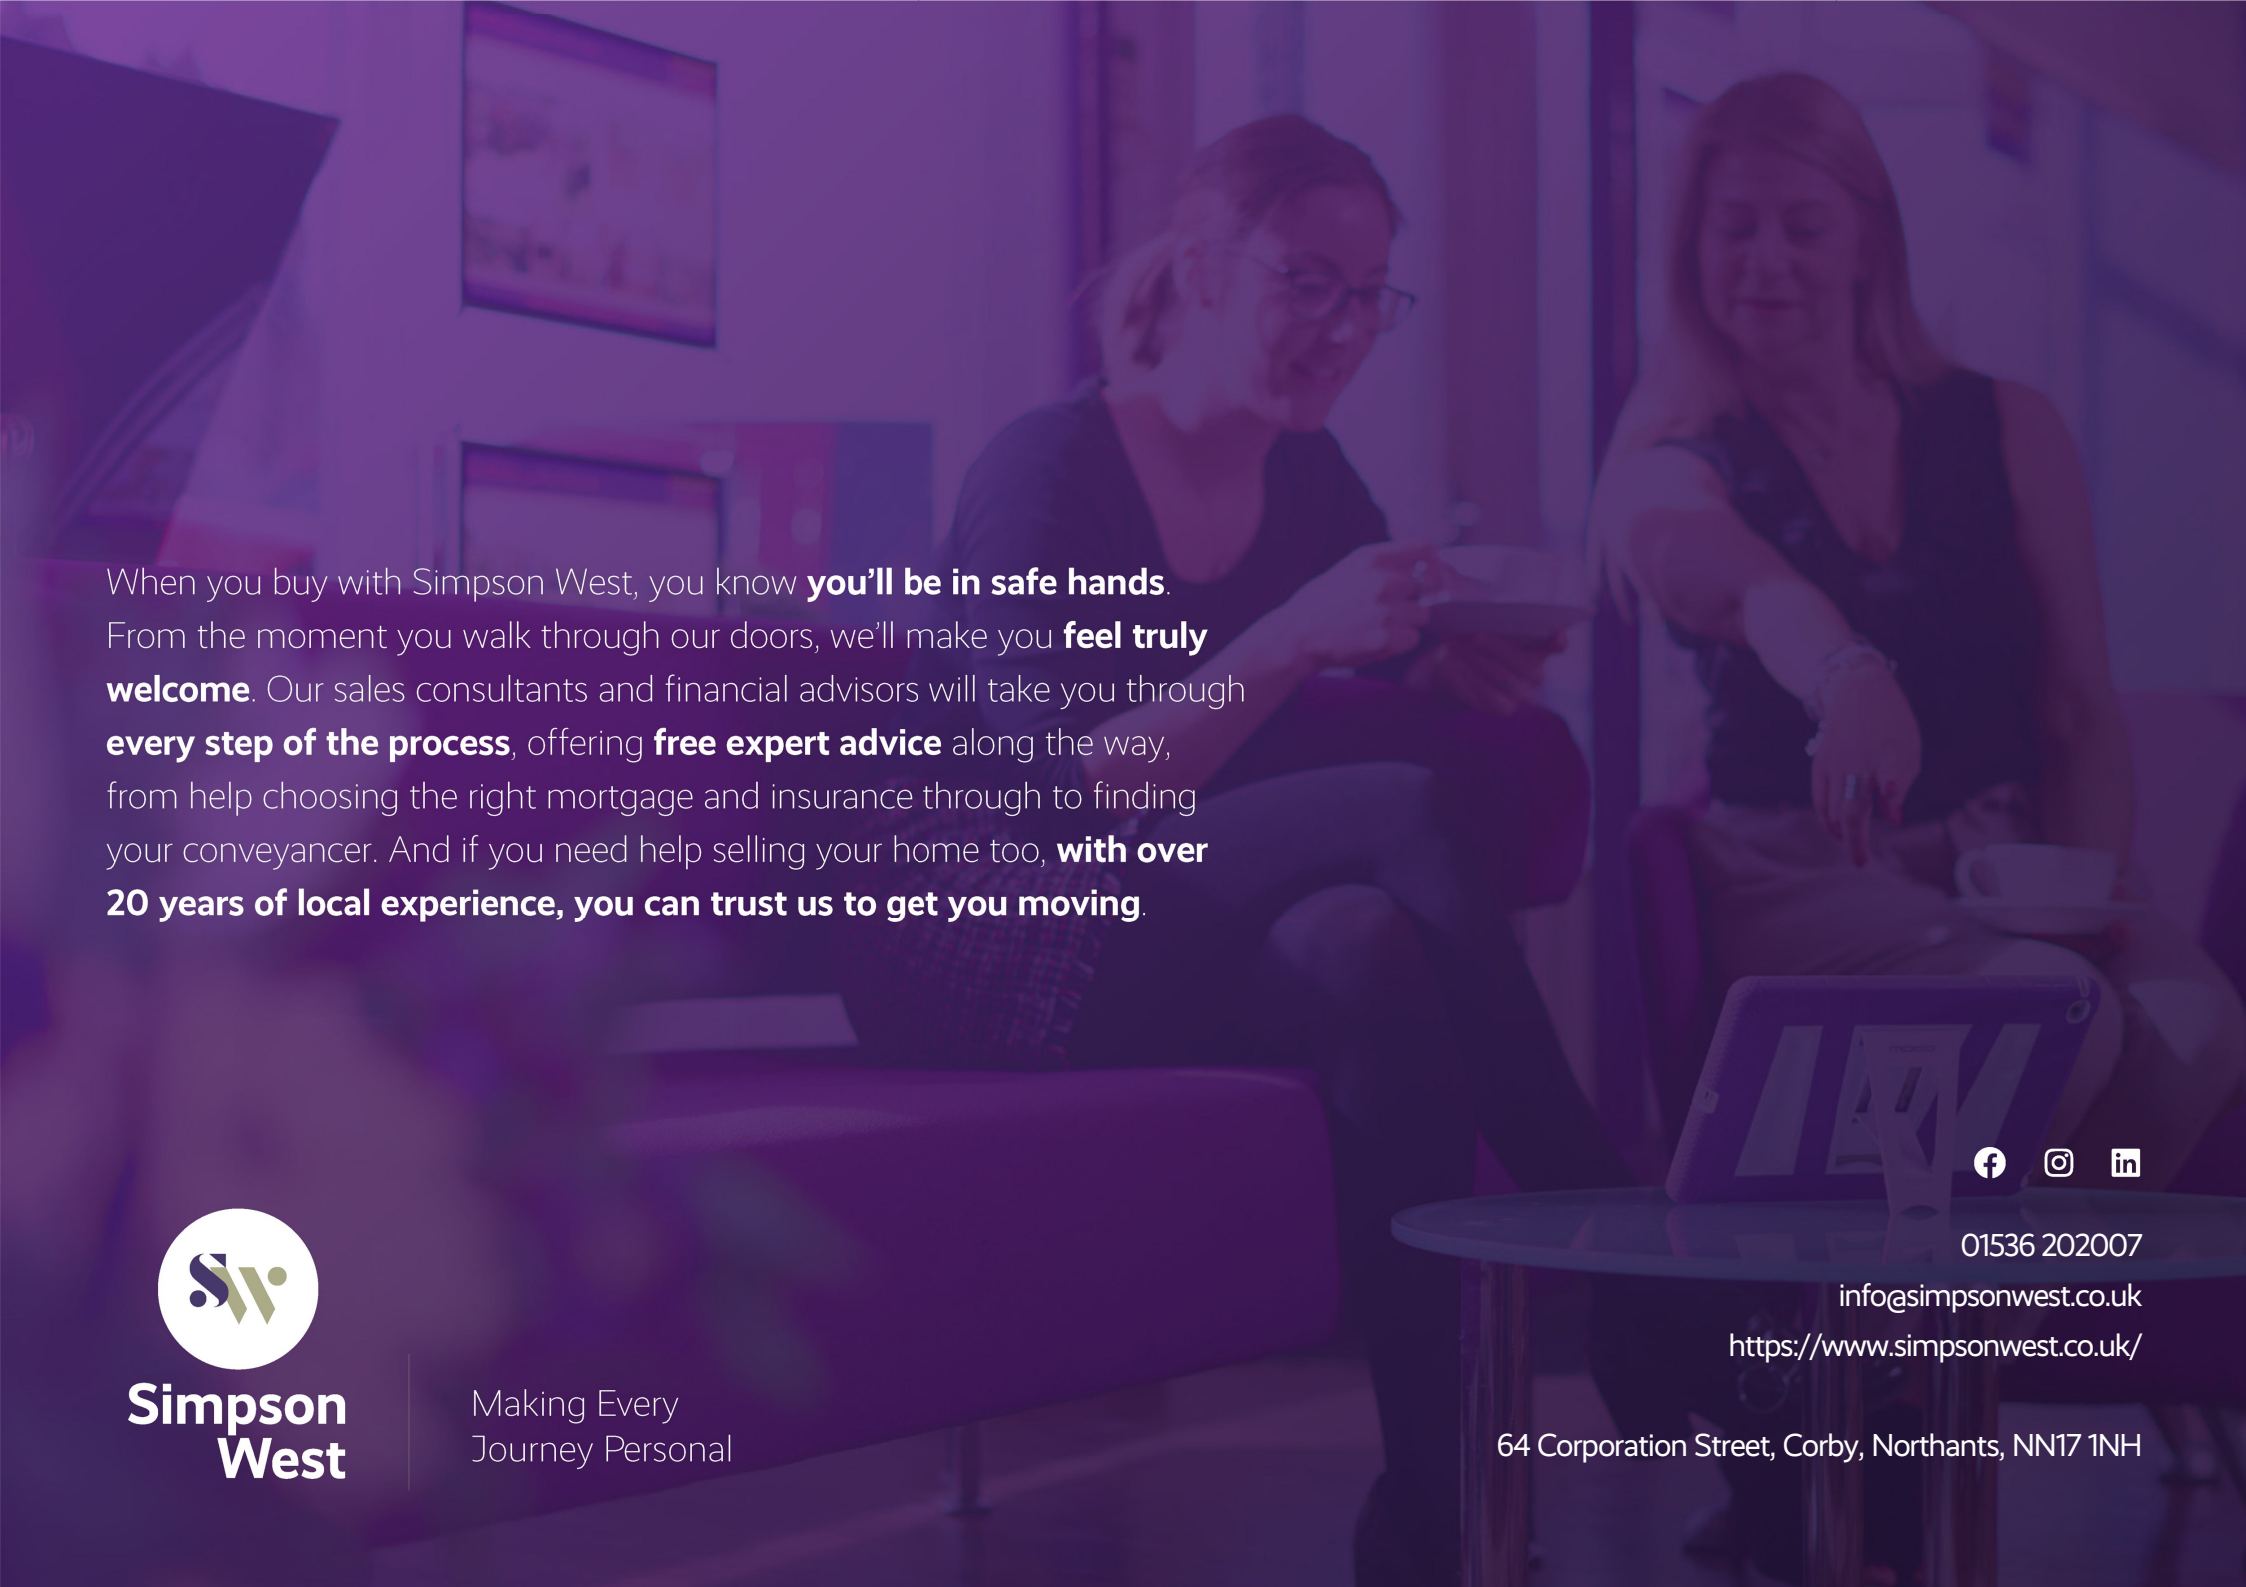

When you buy with Simpson West, you know **you'll be in safe hands**. From the moment you walk through our doors, we'll make you **feel truly welcome**. Our sales consultants and financial advisors will take you through **every step of the process**, offering **free expert advice** along the way, from help choosing the right mortgage and insurance through to finding your conveyancer. And if you need help selling your home too, **with over 20 years of local experience, you can trust us to get you moving**.

Simpson West

Making Every Journey Personal

01536 202007
info@simpsonwest.co.uk
https://www.simpsonwest.co.uk/

64 Corporation Street, Corby, Northants, NN17 1NH