

Franklin Gardens, Didcot, Oxfordshire, OX11 9FQ

Hodsons
...your move, our passion
Sales | Lettings

Franklin Gardens, Didcot

A well-presented ground floor apartment, situated within the popular Willowbrook development, built by the renowned Croudace Homes. The property comes to the market with a closed onward chain.

Upon entering the property, you are welcomed by a practical entrance hall, complete with a useful storage cupboard and ample space for coats and shoes.

The heart of the home is the spacious open-plan living area, seamlessly combining lounge, dining and kitchen spaces to create a versatile and sociable environment. The kitchen offers generous storage and space for freestanding appliances, while the bright and airy lounge provides the perfect setting for relaxing evenings or entertaining family and friends. There is also ample room for a dining table and chairs, making this an ideal space for both everyday living and hosting guests.

The accommodation continues with a generous principal bedroom, benefiting from fitted wardrobes and a private en-suite shower room. A second well-proportioned double bedroom provides excellent flexibility. Completing the internal accommodation is a modern family bathroom, fitted with a shower over the bath.

Externally, the property benefits from an allocated parking space within the communal car park, together with additional visitor parking. Residents also have access to communal bin storage facilities and a secure communal bicycle store.












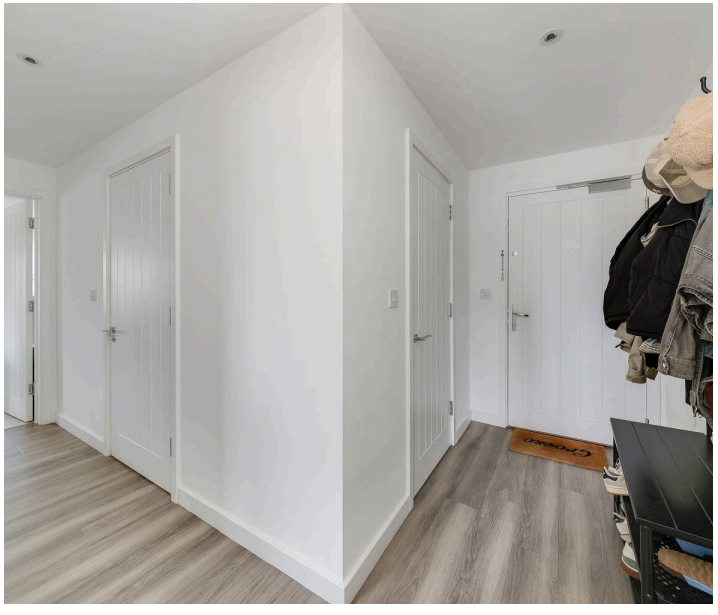

Franklin Gardens, Didcot

- Two bedroom ground floor apartment situated on Franklin Gardens, Didcot
- Coming to market with a closed onward chain
- One allocated parking space in the communal carpark. Access to communal bin store and bike shed
- Welcoming entrance with useful storage cupboard
- Bright and airy living area comprising of lounge/dining space and kitchen area
- Kitchen has ample storage and space for freestanding appliances
- Generous main bedroom with fitted wardrobes and en-suite
- Second double bedroom
- Modern family bathroom with shower over the bath












Franklin Gardens, OX11

Approximate Gross Internal Area = 73.50 sq m / 791 sq ft

For identification only - Not to scale

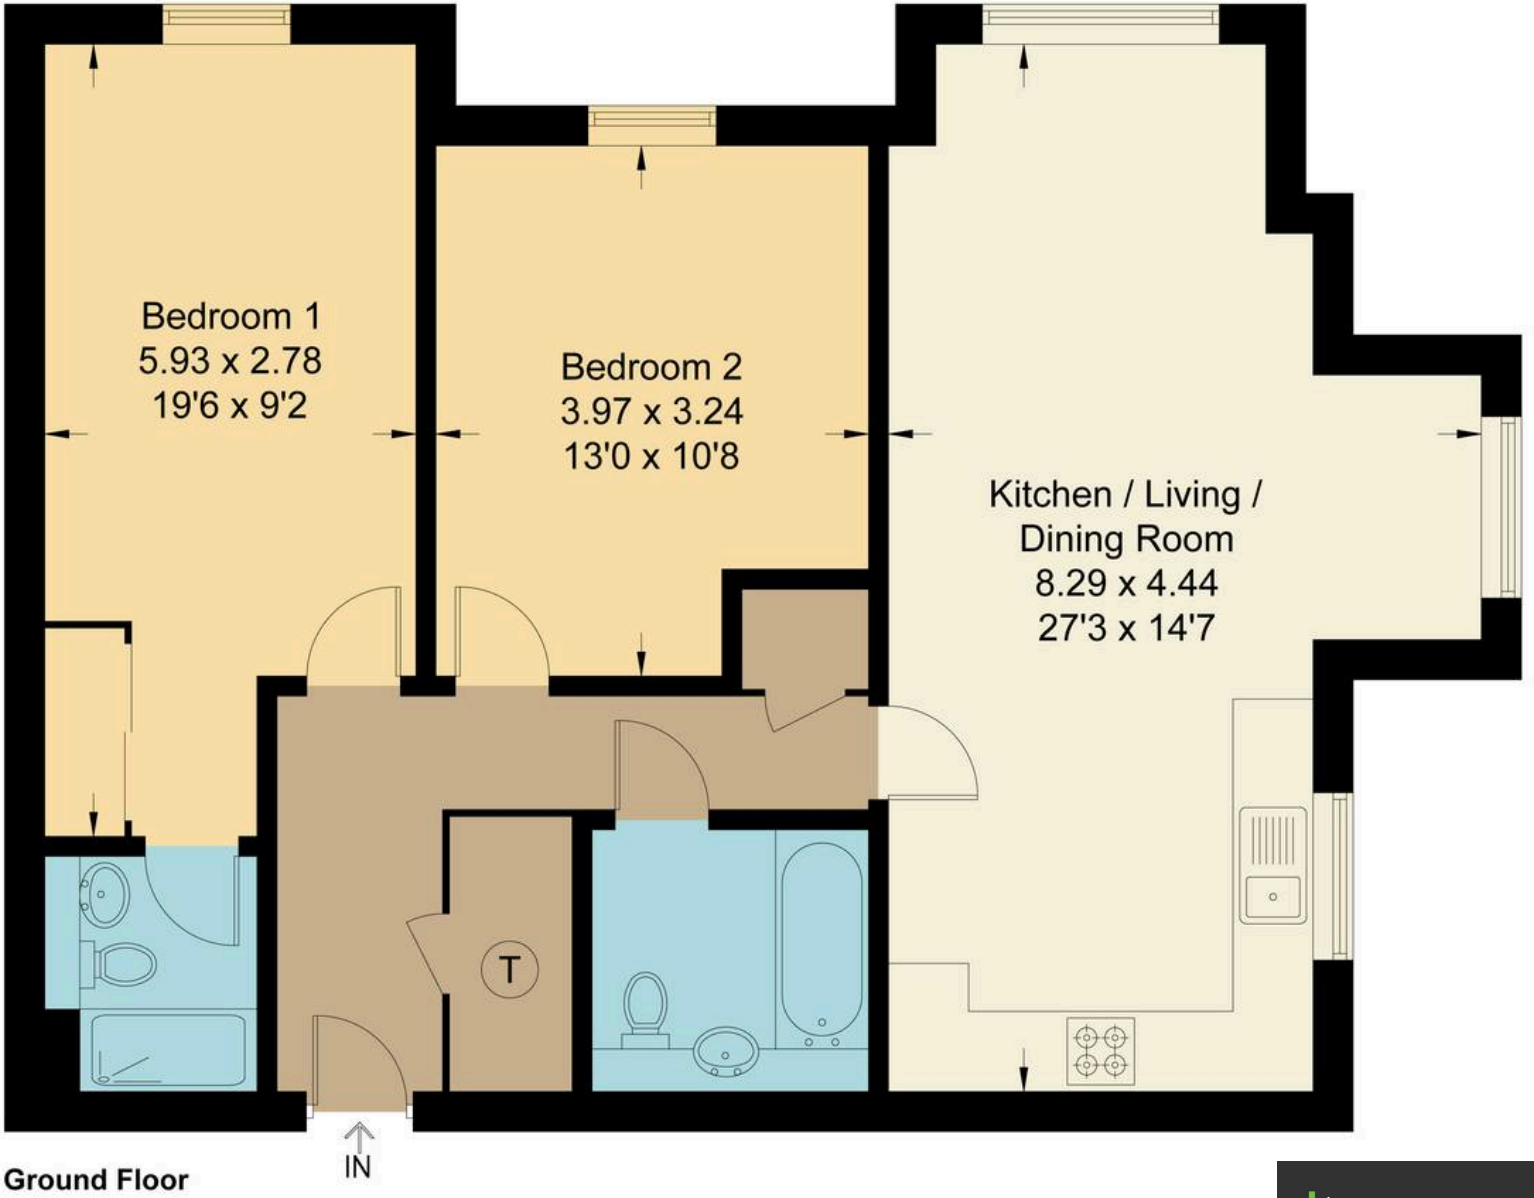

Ground Floor

Not to scale, for illustration and layout purposes only.

© Mortimer Photography. Produced for Hodsons.
Unauthorised reproduction prohibited

Hodsons
...your move, our passion
Sales | Lettings

220 Broadway, Didcot
Oxfordshire, OX11 8RS
T: 01235 511406
E: didcot@hodsons.co.uk
www.hodsons.co.uk