

d a v i d m u i r



2/2, 2 BRUCE STREET, DUMBARTON, G82 1HX






David Muir Estates




David Muir Estates present to the market this spacious two-bedroom second-floor flat, forming part of a traditional tenement building in the popular East End of town, conveniently positioned for local shops, schooling and public transport links.



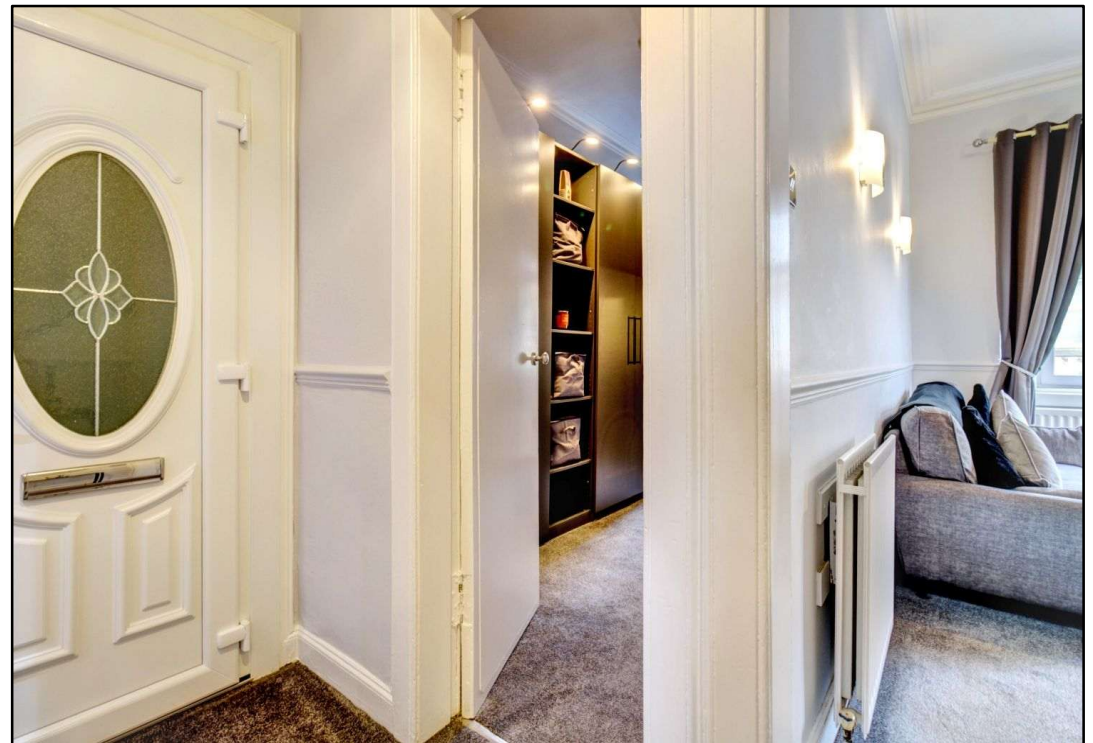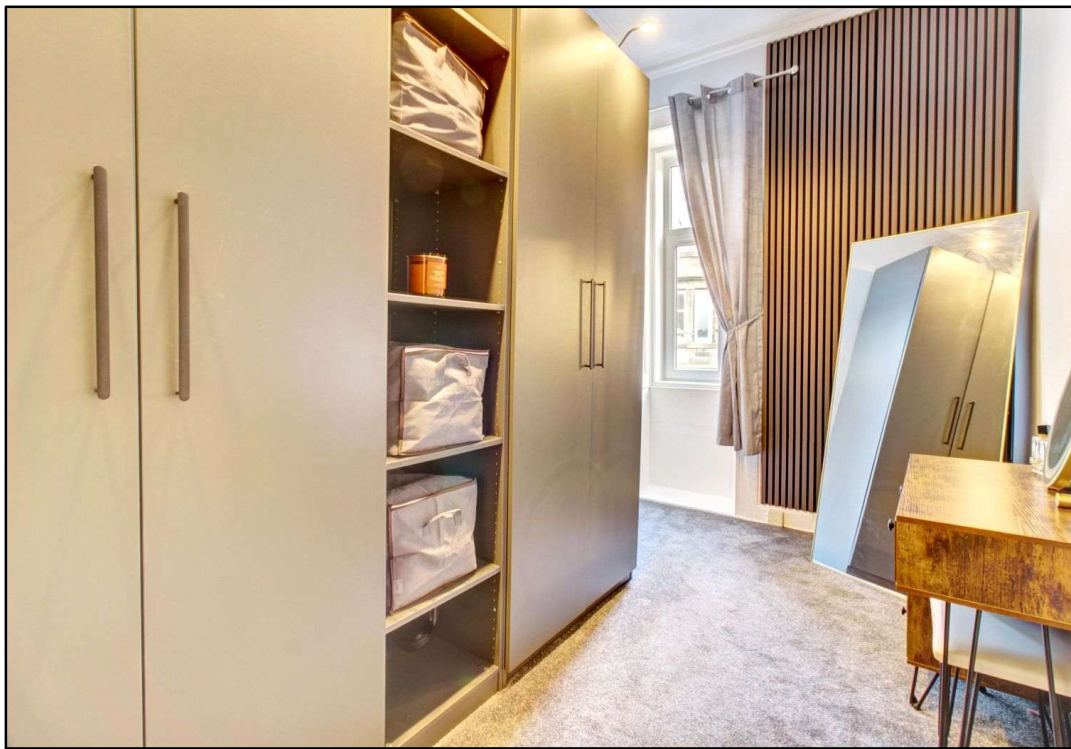

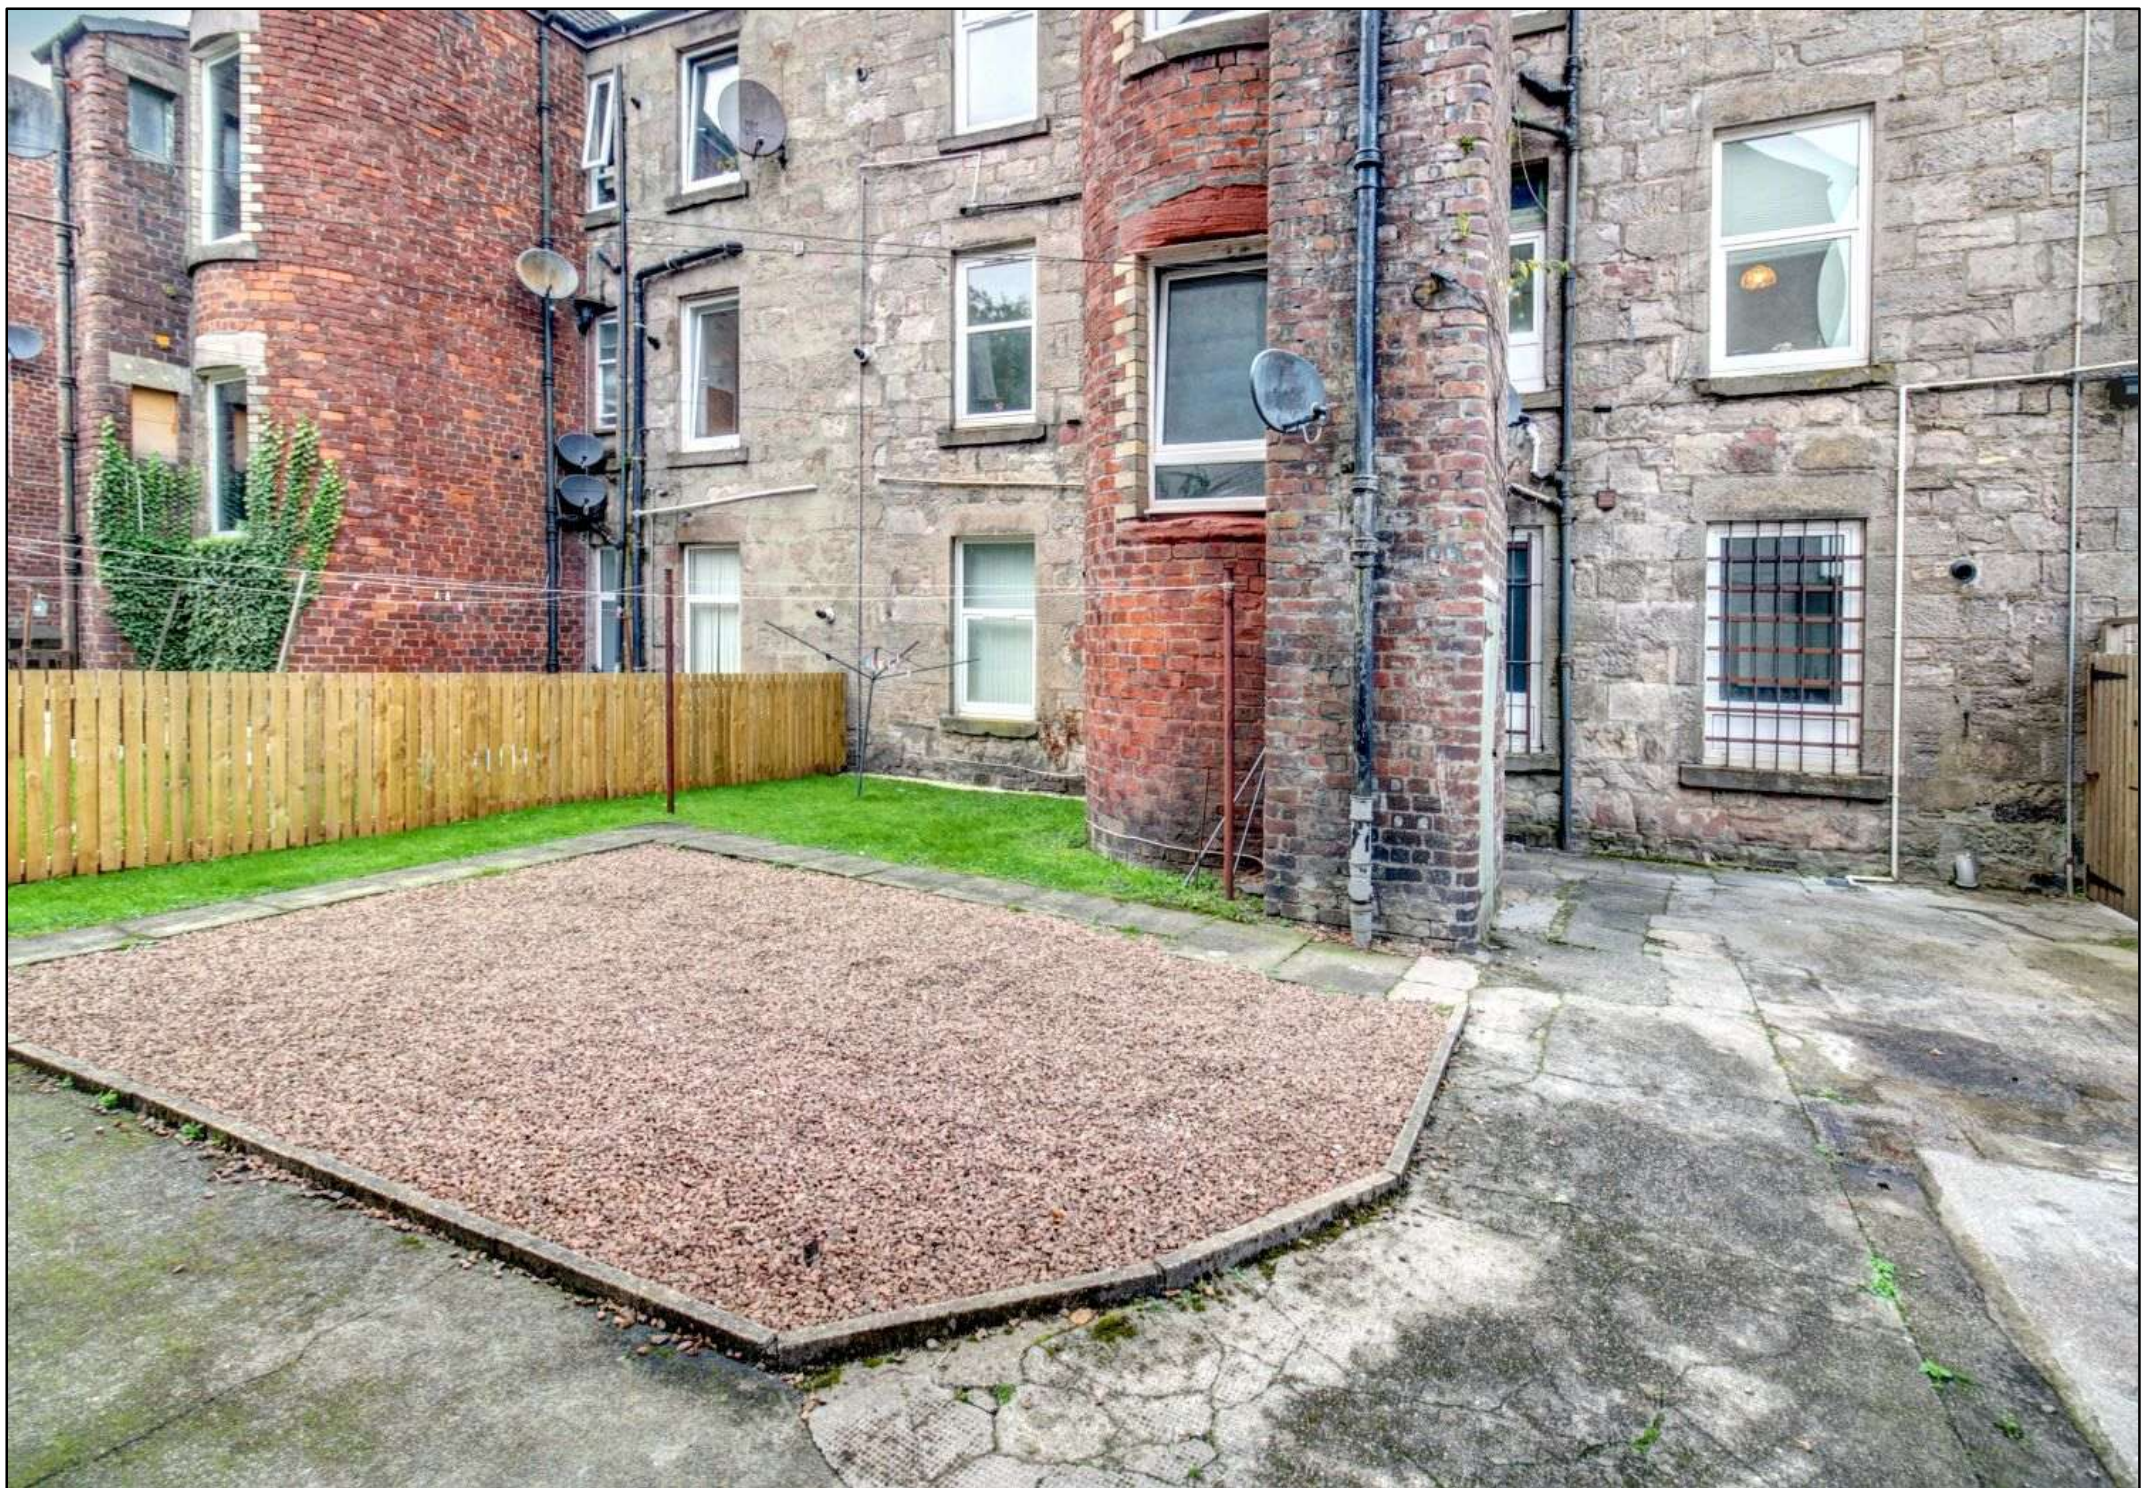

Approx Gross Internal Area
43 sq m / 461 sq ft

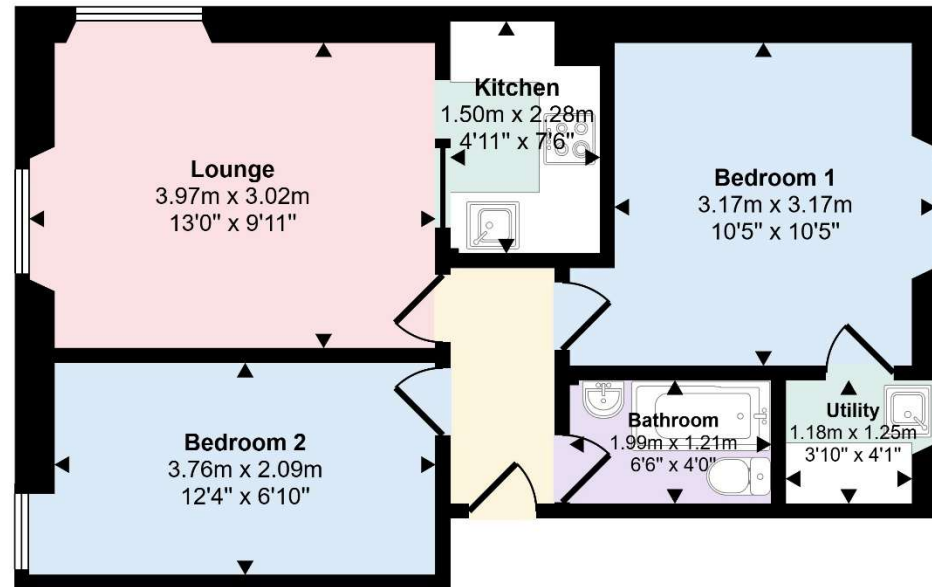

Floorplan


This floorplan is only for illustrative purposes and is not to scale. Measurements of rooms, doors, windows, and any items are approximate and no responsibility is taken for any error, omission or mis-statement. Icons of items such as bathroom suites are representations only and may not look like the real items. Made with Made Snappy 360.

David Muir Estates
2 Church Street
Dumbarton
G82 1QL
Tel: 01389 734366
Email: tracy@davidmuirestates.co.uk

HOME REPORT VALUE: £85,000

EPC: D

COUNCIL TAX BAND: B

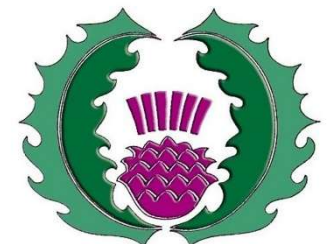

David Muir Estates