

66 Compton Avenue, Brighton

£550,000

MANSELL McTAGGART
Trusted since 1947

66 Compton Avenue

Brighton

Council Tax band: TBD

Tenure: Freehold

- Four Bedroom Mid Terraced House In Central Brighton
- Full HMO License
- Walking Distance To Brighton Mainline Train Station
- Three Stories Of Accomadation
- Modern Fitted Separate Kitchen
- Living Room With Bi-Fold Doors To Rear Garden
- Could Be Used As A Family Home Or Investment Opportunity
- Exclusive To Mansell McTaggart












Approximate Gross Internal Area= 107.50 sq m / 1157.1 sq ft

MANSELL McTAGGART
Trusted since 1947

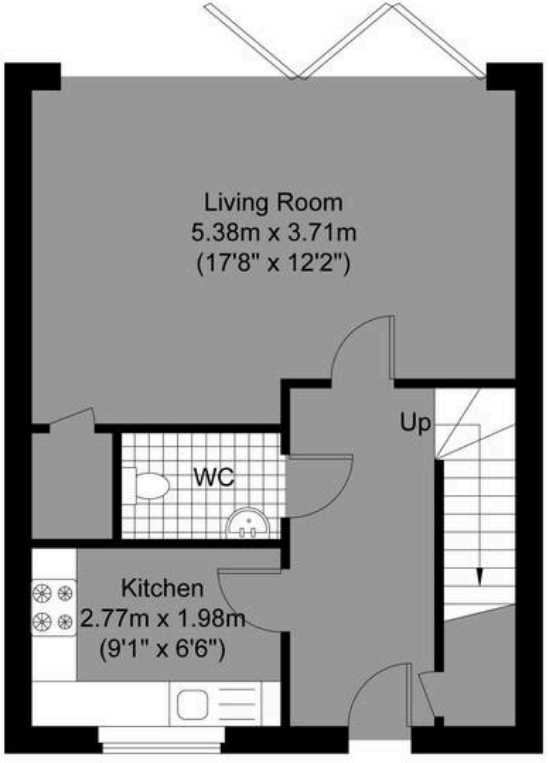

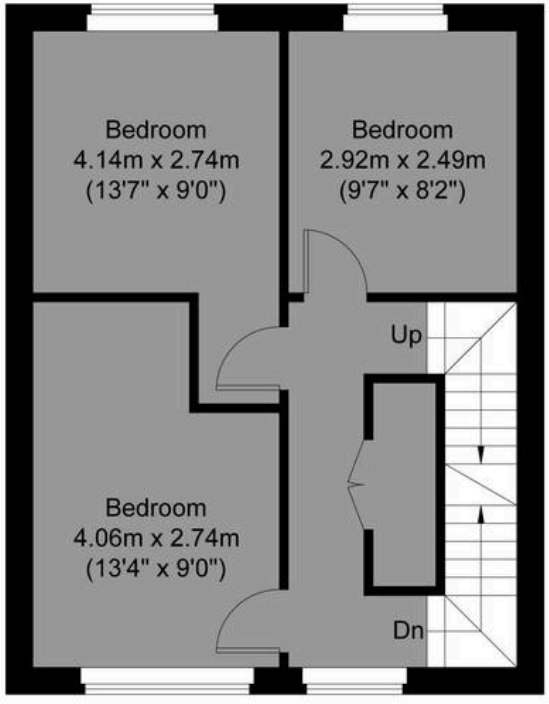

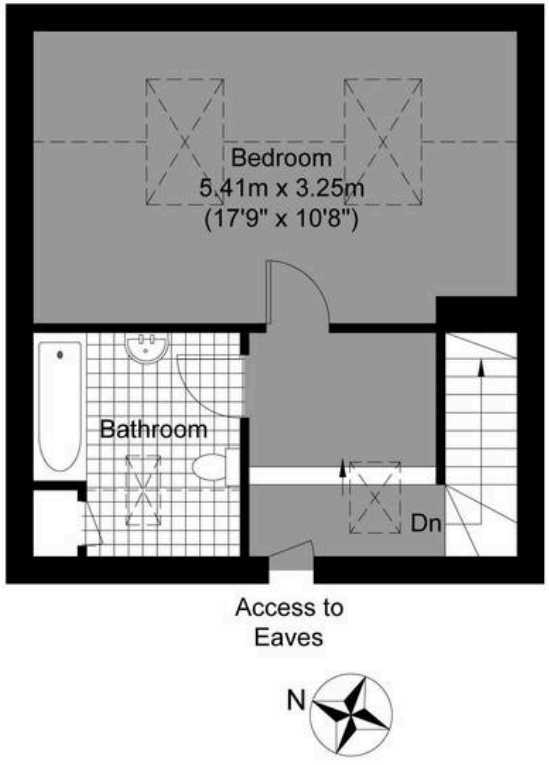

Compton Avenue


Ground Floor
Approximate Floor Area
409.45 sq ft (38.04 sq m)

First Floor
Approximate Floor Area
409.45 sq ft (38.04 sq m)

Second Floor
Approximate Floor Area
338.20 sq ft (31.42 sq m)

Illustration for identification purposes only, measurements are approximate, not to scale.

© Mansell McTaggart

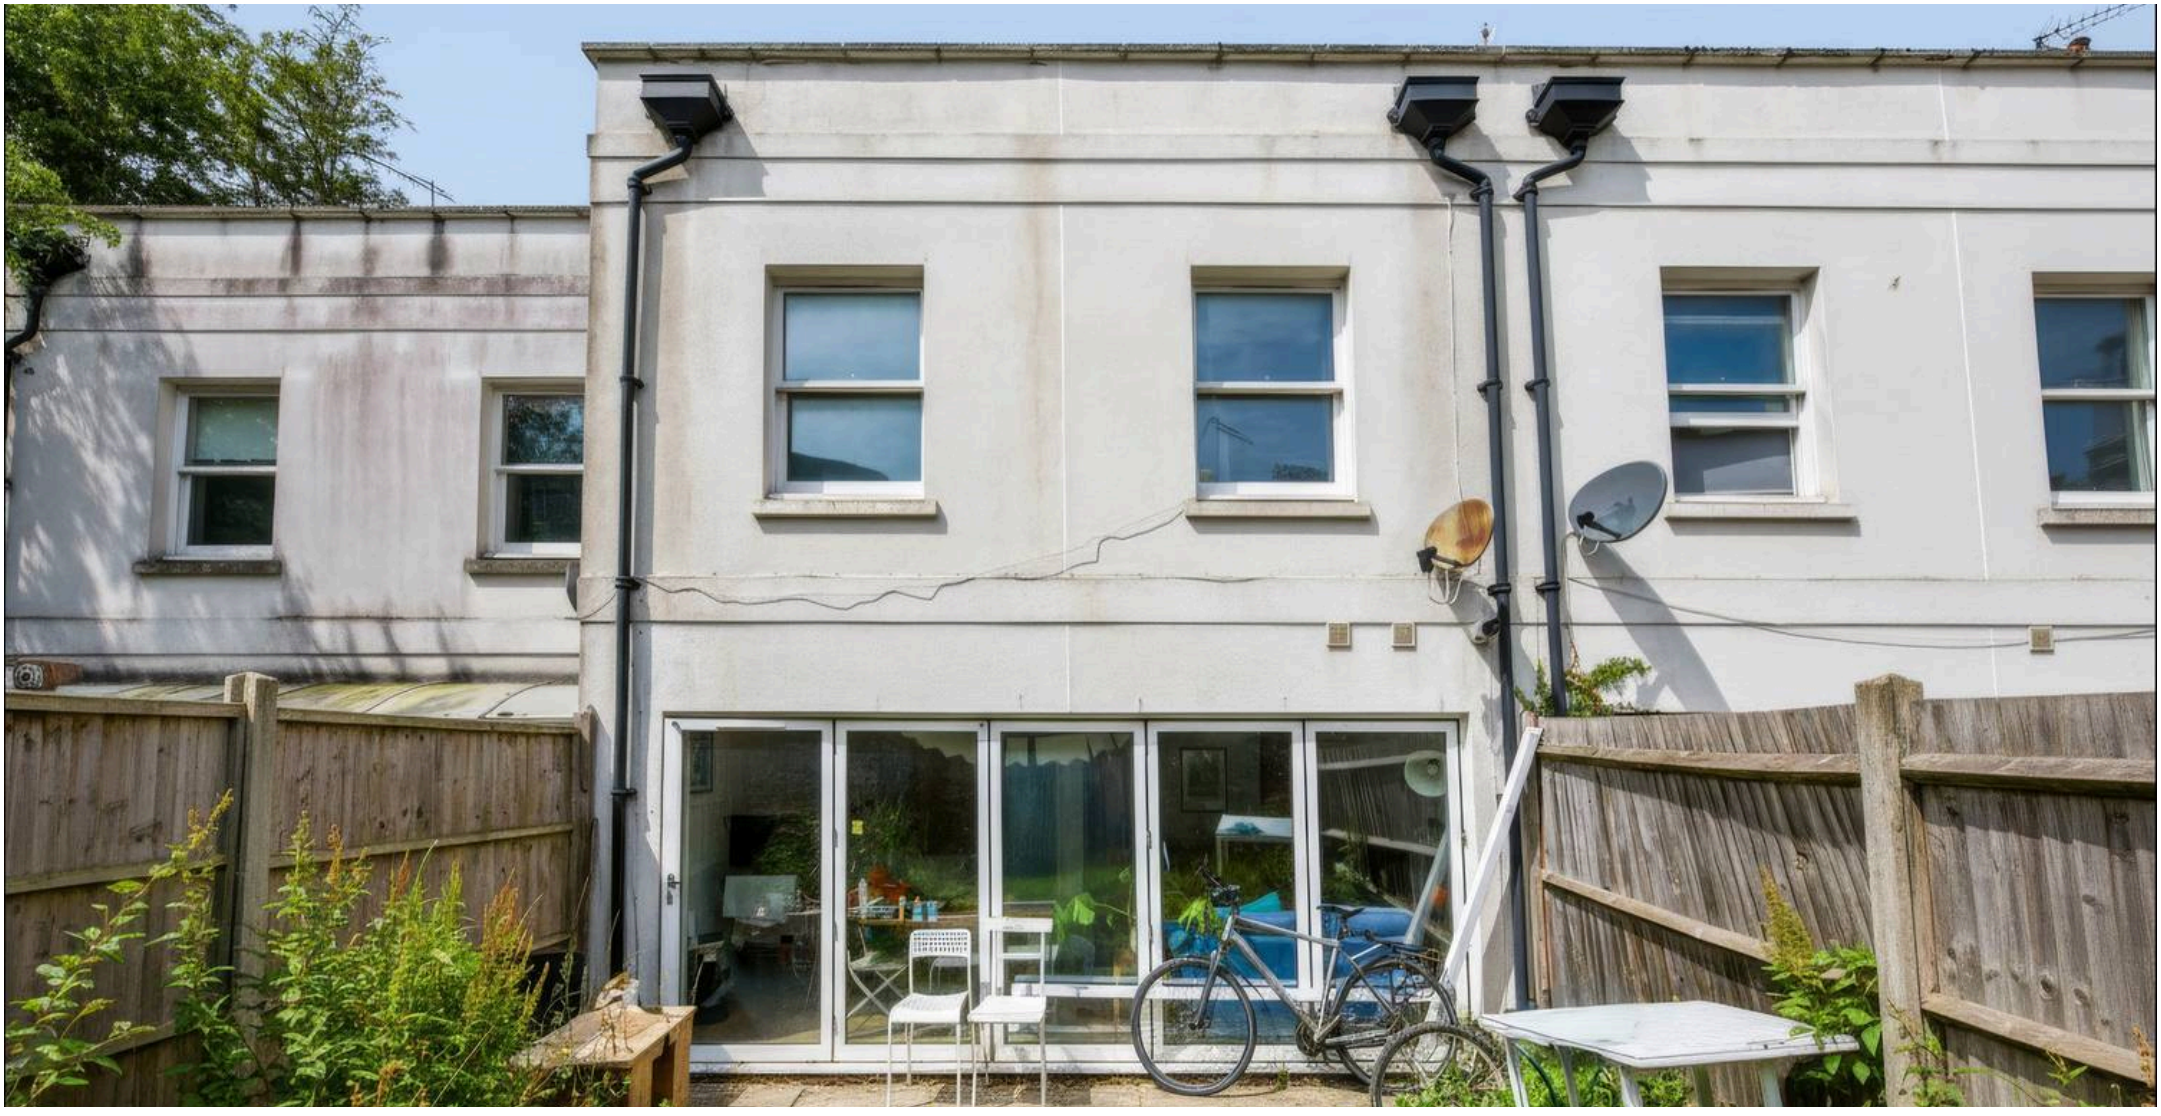

Mansell McTaggart Hove

170 Church Road, Hove - BN3 2DJ

01273 044929

hove@mansellmctaggart.co.uk

www.mansellmctaggart.co.uk/branch/hove/