



Weston Green Road, Thames Ditton, KT7

Thames Ditton

£1,295 pcm

Deposit: £1,494.23

Date First Available: 05/09/2026

A modern and well-presented top-floor studio apartment, situated within The Newlands, an attractive gated development on Weston Green Road in Thames Ditton. Vacant and available immediately, the property would make an ideal home for a single professional or commuter seeking a convenient yet leafy location.

The apartment offers a bright and well-designed studio living space, providing ample room for both sleeping and living areas, together with a modern fitted kitchen and bathroom.

The Newlands is set behind secure electric gates and benefits from attractive, well-maintained communal gardens, creating a peaceful setting away from the road. Residents also benefit from an entry-phone system, off-street permit parking and cycle storage.

The location is particularly convenient, with both Thames Ditton and Esher stations within easy reach, providing excellent connections towards London. The property is also well positioned for Thames Ditton village, Esher and the open green spaces of Weston Green, while local shops and amenities can be found nearby.



Deposit: £1,494.23

Date First Available: 05/09/2026

A modern and well-presented top-floor studio apartment, situated within The Newlands, an attractive gated development on Weston Green Road in Thames Ditton. Vacant and available immediately, the property would make an ideal home for a single professional or commuter seeking a convenient yet leafy location.

The apartment offers a bright and well-designed studio living space, providing ample room for both sleeping and living areas, together with a modern fitted kitchen and bathroom.

The Newlands is set behind secure electric gates and benefits from attractive, well-maintained communal gardens, creating a peaceful setting away from the road. Residents also benefit from an entry-phone system, off-street permit parking and cycle storage.

The location is particularly convenient, with both Thames Ditton and Esher stations within easy reach, providing excellent connections towards London. The property is also well positioned for Thames Ditton village, Esher and the open green spaces of Weston Green, while local shops and amenities can be found nearby.

The Newlands, Thames Ditton, KT7

Approximate Gross Internal Area = 28.7 sq m / 309 sq ft

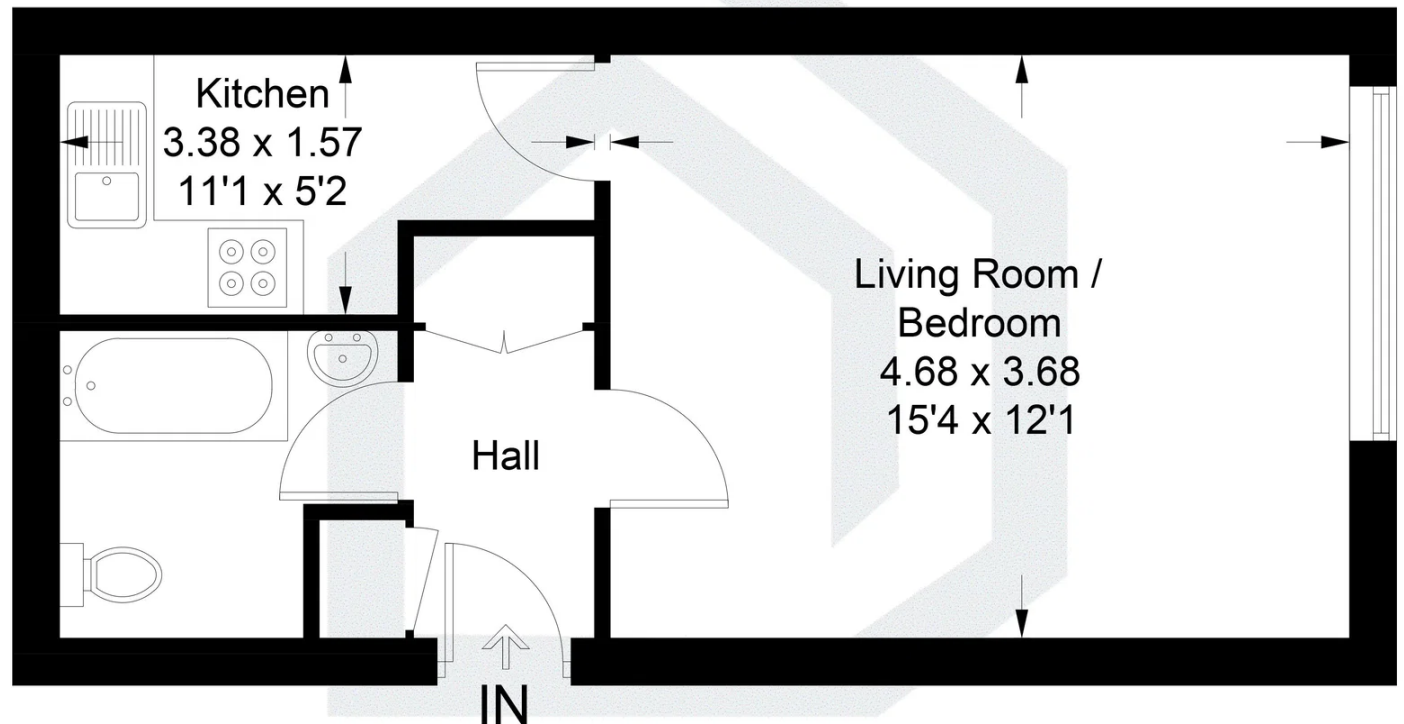


Illustration for identification purposes only, measurements are approximate, not to scale. Fourlabs.co © (ID1332625)





Pacey Wingent Dickson Property Partnership Limited

197 Lower Road Great Bookham Leatherhead KT23 4DG

01372 456 804

info@pwdproperty.co.uk

<https://pwdproperty.co.uk/>