HARDINGS










Prospect Place

£1,675 PCM




A delightful two bedroom third floor apartment with wood flooring situated within a short walk of Windsor town centre. The property comprises entrance hall, two bedrooms (one with en-suite), living/dining room, kitchen and main bathroom. One off street parking space. Unfurnished. Council Tax Band F. EPC:C. Lift access.

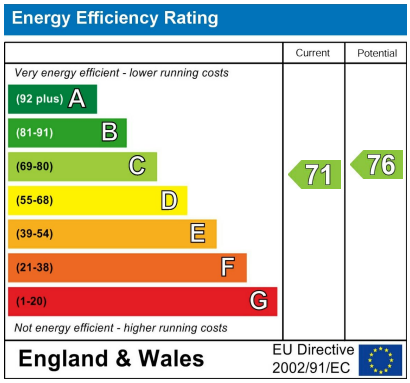

Features

- Top floor apartment
- Two bathrooms
- Off street parking for one car
- Council Tax Band F
- Large living room
- Lift access
- Unfurnished
- EPC:C

NOT TO SCALE

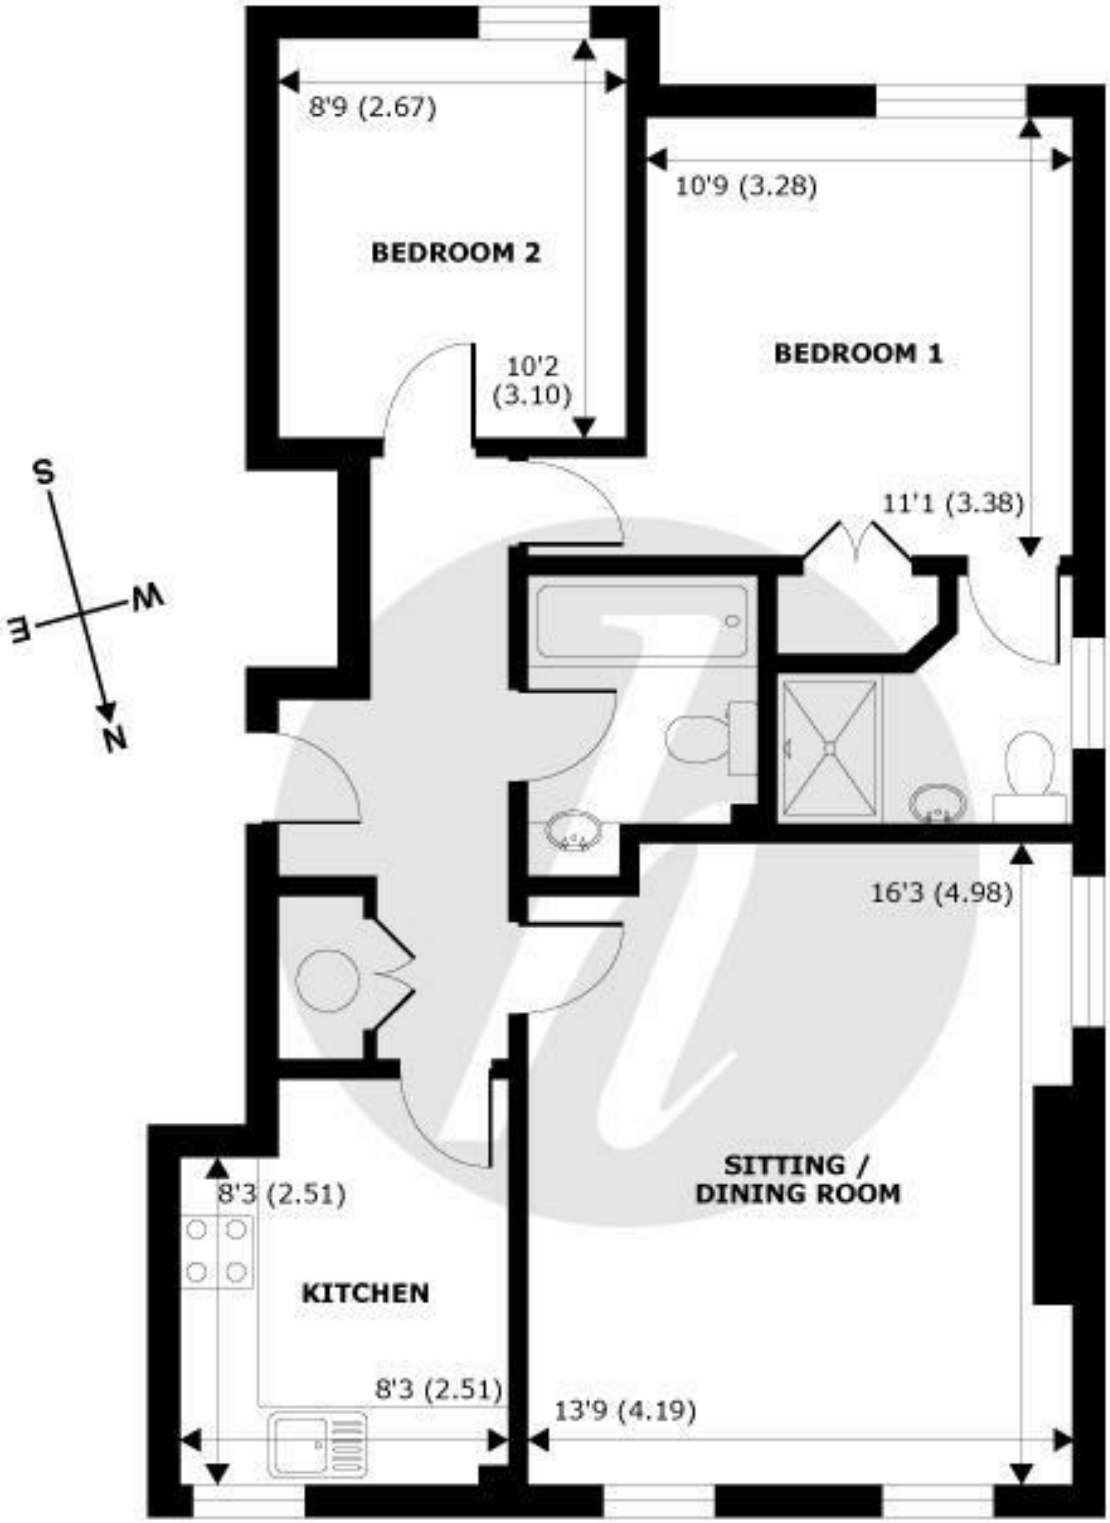

THIRD FLOOR
abt 825 SQFT (76.6 SQMT)

APPROX. GROSS EXTERNAL FLOOR AREA 825 SQFT 76.6 SQM

Osborne Road, Windsor, SL4

HARDINGS

Whilst every attempt has been made to ensure the accuracy of the floor plan contained here, measurements of doors, windows and rooms are approximate and no responsibility is taken for any error, omission or misstatement. These plans are for representation purposes only as defined by RICS Code of Measuring Practice and should be used as such by any prospective purchaser. Specifically no guarantee is given on the total square footage of the property if quoted on this plan. Any figure given is for initial guidance only and should not be relied on as a basis of valuation.

Copyright nichecom.co.uk 2016 Produced for Hardings ref. 121013







11 High Street, Windsor, Berkshire, SL4 1LD,
T: 01753 833 118 | E: info@hardings.co.uk
www.hardings.co.uk