



5 Pomona Way, Drifffield

Drifffield

Guide Price £180,000

5 Pomona Way

Driffield

Renovated 2-bed semi-detached bungalow with new kitchen, bathroom, carpets, gardens, driveway parking, and potential for garage. Close to amenities. Ideal for downsizers or first-time buyers. Council Tax band: B


EPC Energy Efficiency Rating: C

EPC Environmental Impact Rating: C

- RECENTLY RENOVATED THROUGHOUT
- NEW KITCHEN, BATHROOM & CARPETS
- CLOSE TO ALL AMENITIES
- GENEROUS WELL MAINTAINED GARDEN
- SEMI-DETACHED BUNGALOW
- TWO BEDROOMS
- GAS CH & UPVC DG
- GREAT LOCATION





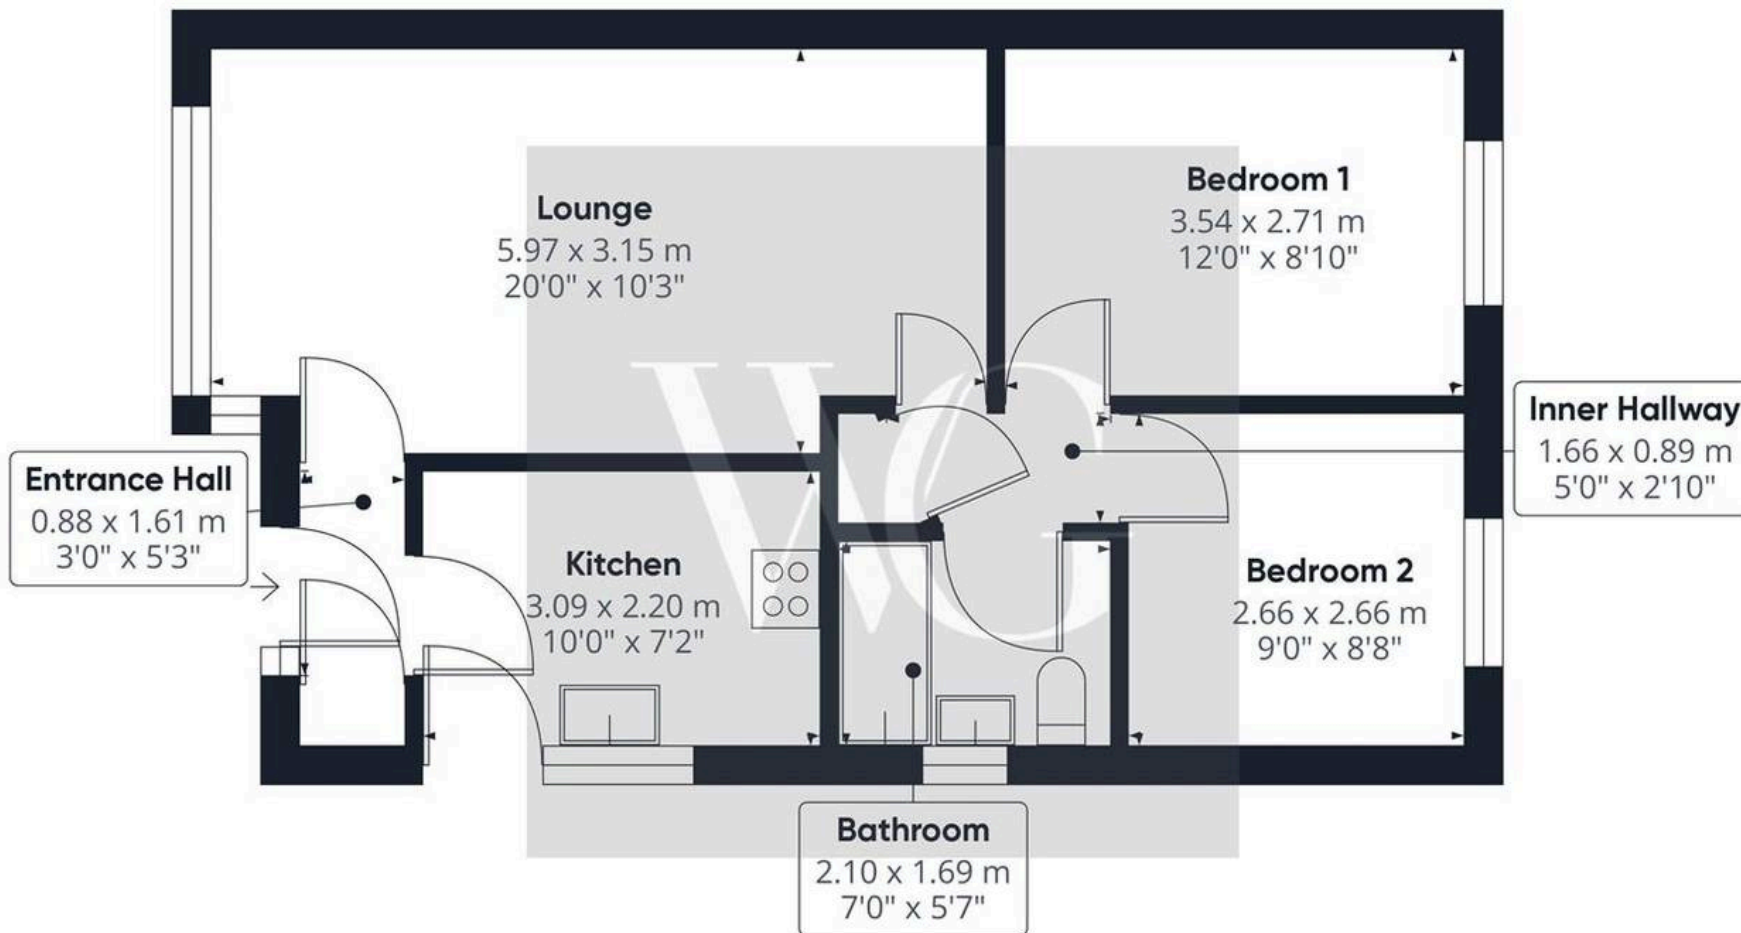

Approximate total area⁽¹⁾

49.67 m²

534.64 ft²

(1) Excluding balconies and terraces

While every attempt has been made to ensure accuracy, all measurements are approximate, not to scale. This floor plan is for illustrative purposes only.

GIRAFFE360