


# Canterbury House, Honour Gardens, Dagenham, RM8 2GF

william h brown
Incorporating
Porter Glenny


***welcome to***

## Canterbury House, Honour Gardens, Dagenham

CASH BUYERS ONLY

Stunning Two Bedroom, Two Bathroom Flat with Allocated Parking Space situated on the Fourth Floor of Canterbury House.

**Entrance Hall**
**Open Plan Lounge/Kitchen**
**Balcony**
**Bedroom One**
**En-Suite**
**Bedroom Two**
**Bathroom**

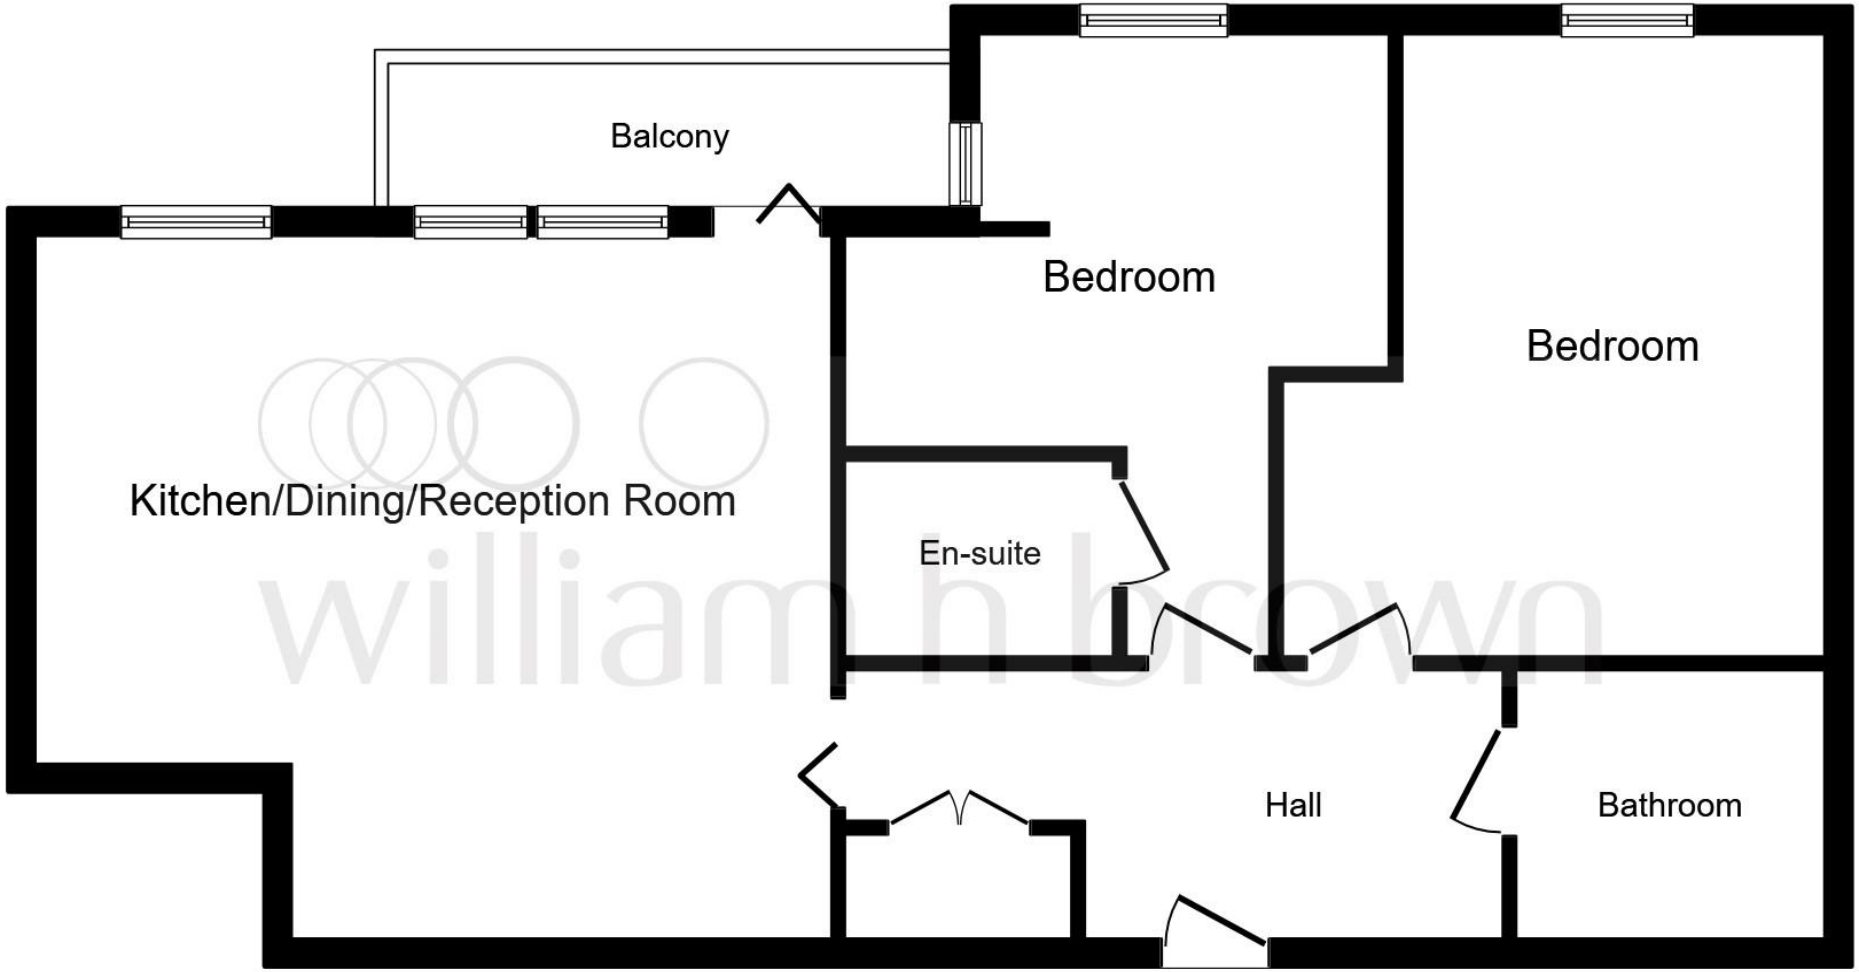


# Floor Plan

This plan is for illustration purposes only and may not be representative of the property. Plan not to scale.

Powered by audioagent.com

*welcome to*

# Canterbury House, Honour Gardens, Dagenham

- WILLIAM H BROWN BARKING PRESENTS
- CASH BUYERS ONLY
- ALLOCATED PARKING SPACE
- BATHROOM & EN-SUITE
- TWO BEDROOMS

Tenure: Leasehold EPC Rating: B
Council Tax Band: D  Service Charge: 1994.65
Ground Rent: 250.00

This is a Leasehold property with details as follows; Term of Lease 125 years from 01 Jan 2010. Should you require further information please contact the branch. Please Note additional fees could be incurred for items such as Leasehold packs.

## £250,000



**view this property online** williamhbrown.co.uk/Property/BKG106023

The Property Ombudsman

Property Ref:
BKG106023 - 0002

1. MONEY LAUNDERING REGULATIONS Intending purchasers will be asked to produce identification documentation at a later stage and we would ask for your co-operation in order that there is no delay in agreeing the sale. 2. These particulars do not constitute part or all of an offer or contract. 3. The measurements indicated are supplied for guidance only and as such must be considered incorrect. Potential buyers are advised to recheck measurements before committing to any expense. 4. We have not tested any apparatus, equipment, fixtures or services and it is in the buyers interest to check the working condition of any appliances. 5. Where an EPC, or a Home Report (Scotland only) is held for this property, it is available for inspection at the branch by appointment. If you require a printed version of a Home Report, you will need to pay a reasonable production charge reflecting printing and other costs. 6. We are not able to offer an opinion either written or verbal on the content of these reports and this must be obtained from your legal representative. 7. Whilst we take care in preparing these reports, a buyer should ensure that his/her legal representative confirms as soon as possible all matters relating to title including the extent and boundaries of the property and other important matters before exchange of contracts.

William H Brown Corp  is a trading name of Sequence (UK) Limited which is registered in England and Wales under company number 4268443, Registered Office is Witan Gate House, 500-600 Witan Gate West, Milton Keynes, MK9 1GF.  VAT Registration Number is 500 2481 05.

william h brown Incorporating Porter Glenny

**020 8594 3017**

barking@williamhbrown.co.uk

3 Faircross Parade, Longbridge Road,
BARKING, Essex, IG11 8UN

**williamhbrown.co.uk**