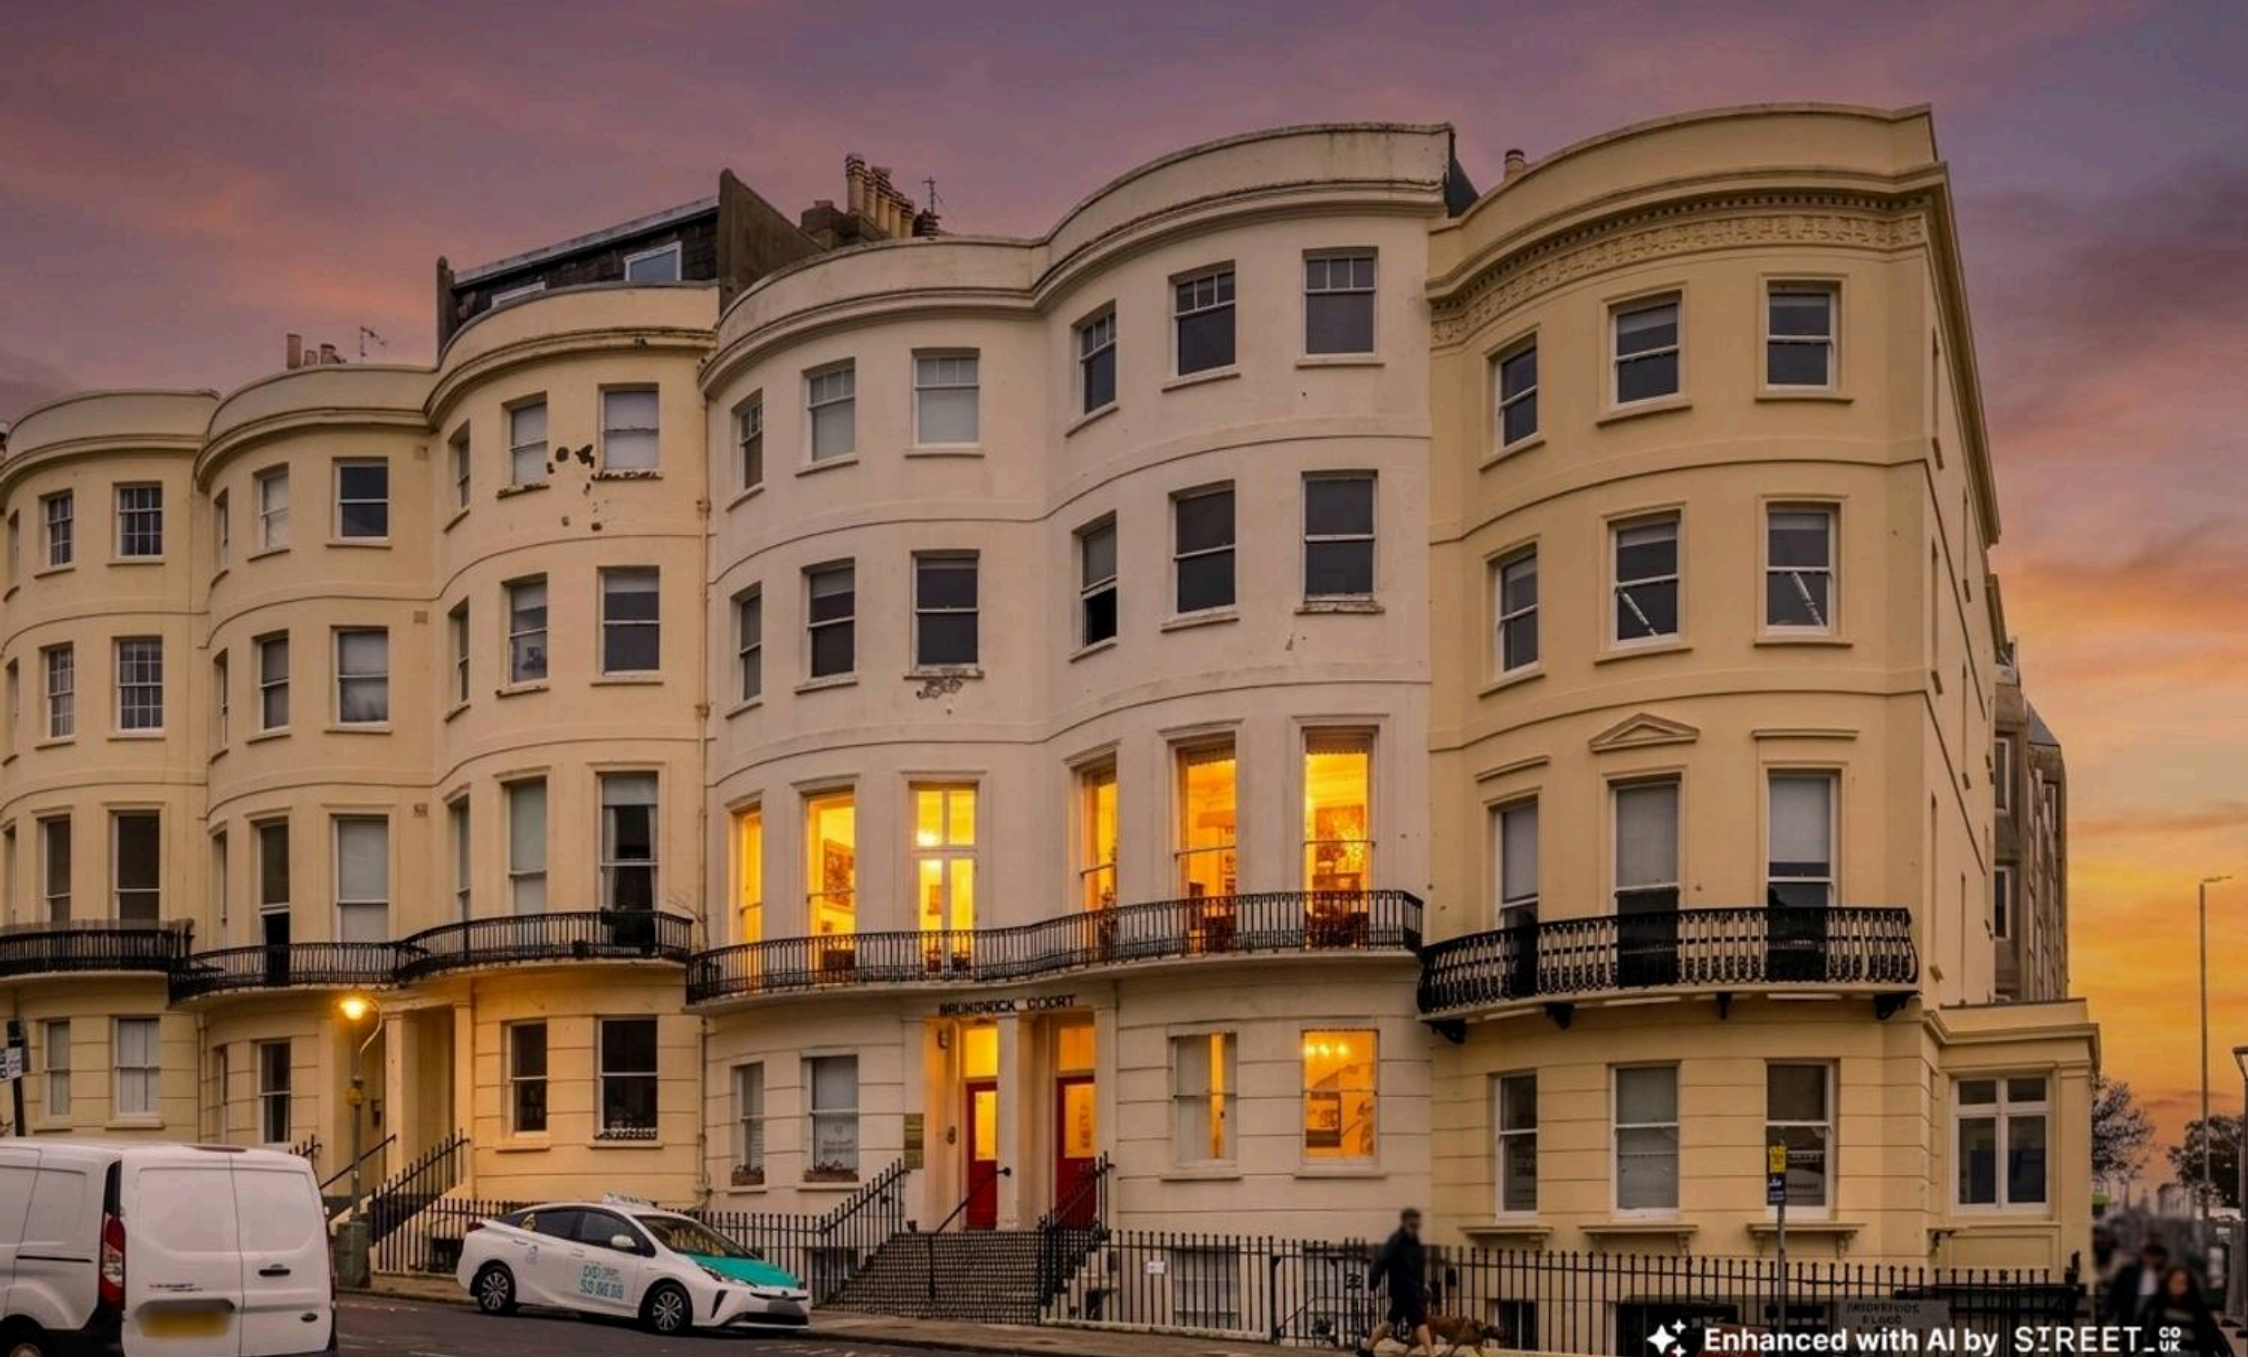


Flat 3, 12 Brunswick Place, Hove

£650,000

MANSELL McTAGGART
Trusted since 1947

Flat 3

12 Brunswick Place, Hove

Council Tax band: TBD


Tenure: Leasehold

- Four Bedroom Regency Mansion Aparment
- Split Level Just Under 1900 Sq Ft
- Sold With No Onwards Chain & Long Lease
- Walking Distance To Seafront, Brighton & Hove Train Stations & Church Road Shops, Bars & Restaurants
- Moments Walk To The Iconic Brunswick Square
- Lots Of Period Features With Huge Potential
- Stunning Living Room With Full Height Windows & West Facing Balcony







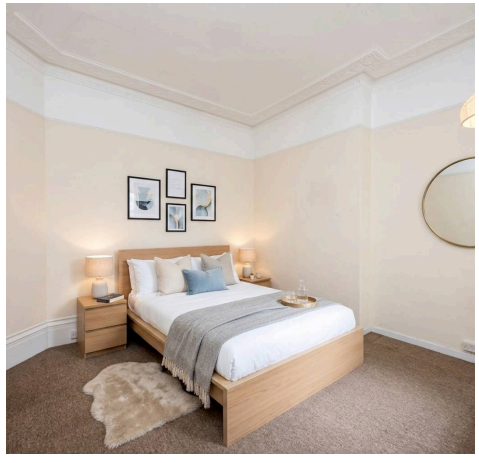

Approximate Gross Internal Area (Excluding Balcony) = 177.40 sq m / 1909.52 sq ft



MANSELL McTAGGART
Trusted since 1947

Brunswick Place

First Floor
Approximate Floor Area
1463.89 sq ft (136.00 sq m)

N

Second Floor
Approximate Floor Area
445.63 sq ft (41.40 sq m)

Illustration for identification purposes only, measurements are approximate, not to scale.

© Mansell McTaggart



Mansell McTaggart Hove

170 Church Road, Hove - BN3 2DJ

01273 044929

hove@mansellmctaggart.co.uk

www.mansellmctaggart.co.uk/branch/hove/