HARDINGS









Albany Road


Price Guide £695,000



Situated on the sought-after Albany Road in Windsor, this charming three-bedroom home offers spacious and versatile accommodation in a quiet residential setting, just moments from the Town Centre and excellent local amenities.


The property features a bright double reception room, alongside a modern integrated kitchen designed for contemporary family living. Upstairs, there are three well-proportioned bedrooms and a stylish four-piece bathroom.

To the rear, the private garden provides a peaceful outdoor retreat, while additional benefits include a useful cellar and excellent potential to extend further, subject to the necessary planning permissions.

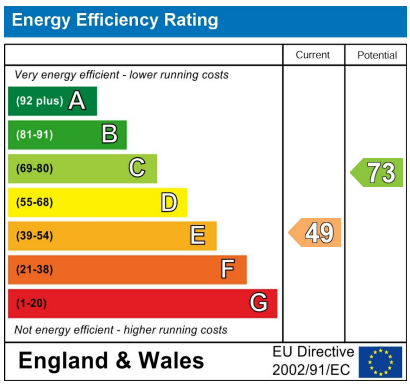

Features

- Three bedrooms
- Double Reception Room
- Quiet Residential Road
- Potential to Extend Further (STPP)
- Four Piece Bathroom
- Private Garden
- Moments from Town Centre
- Modern Integrated Kitchen
- Cellar

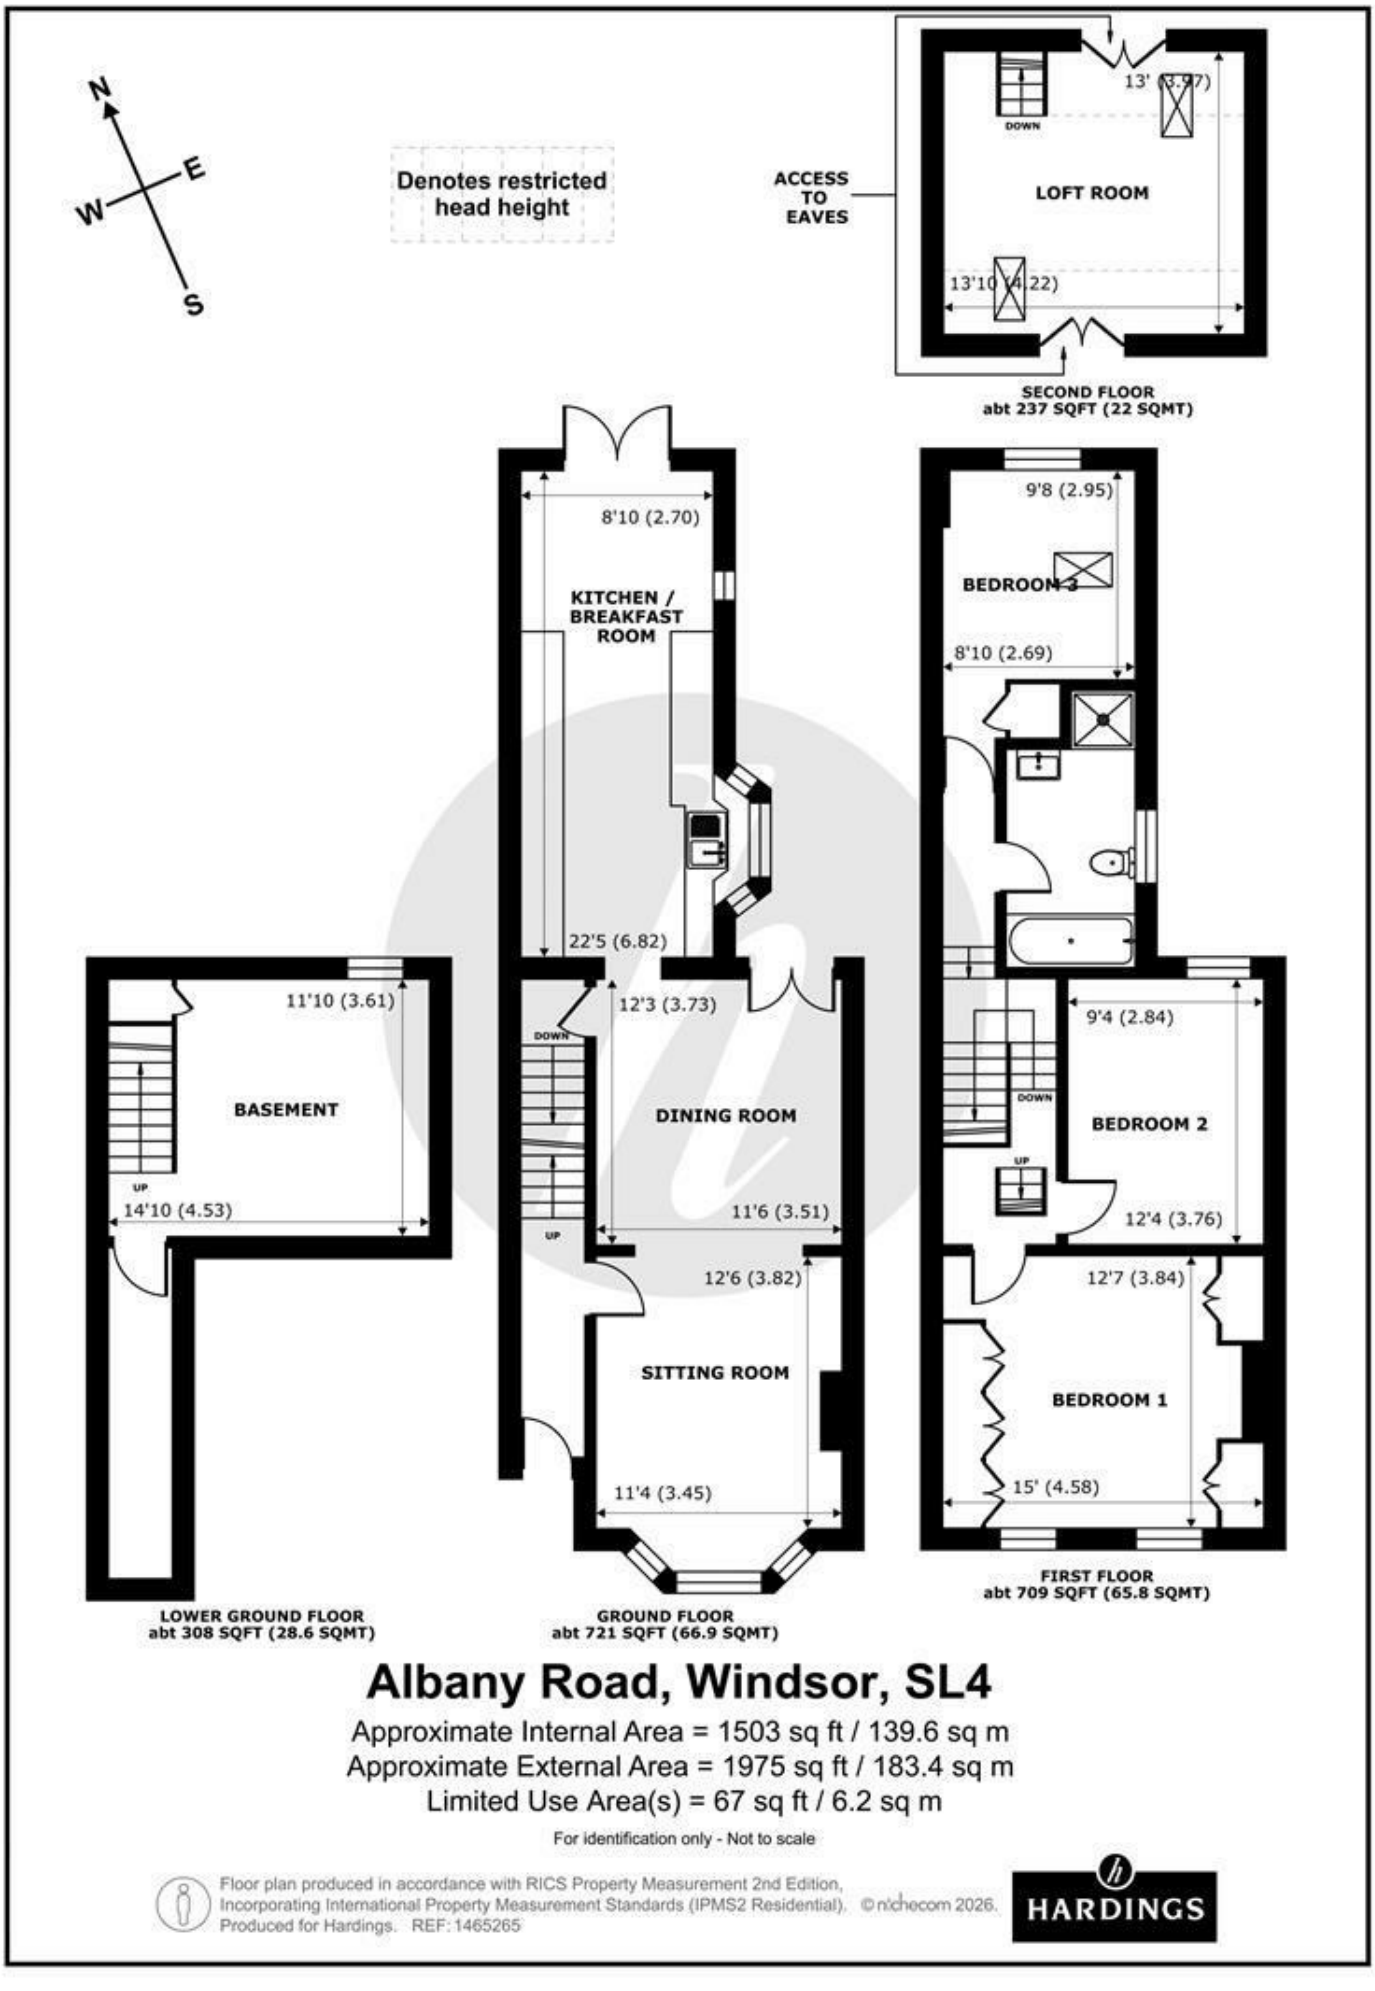

Albany Road, Windsor, SL4

Approximate Internal Area = 1503 sq ft / 139.6 sq m
Approximate External Area = 1975 sq ft / 183.4 sq m
Limited Use Area(s) = 67 sq ft / 6.2 sq m

For identification only - Not to scale

Floor plan produced in accordance with RICS Property Measurement 2nd Edition, Incorporating International Property Measurement Standards (IPMS2 Residential). ©nichecom 2026. Produced for Hardings. REF: 1465265

HARDINGS













11 High Street, Windsor, Berkshire, SL4 1LD,
T: 01753 833 118 | E: info@hardings.co.uk
www.hardings.co.uk