


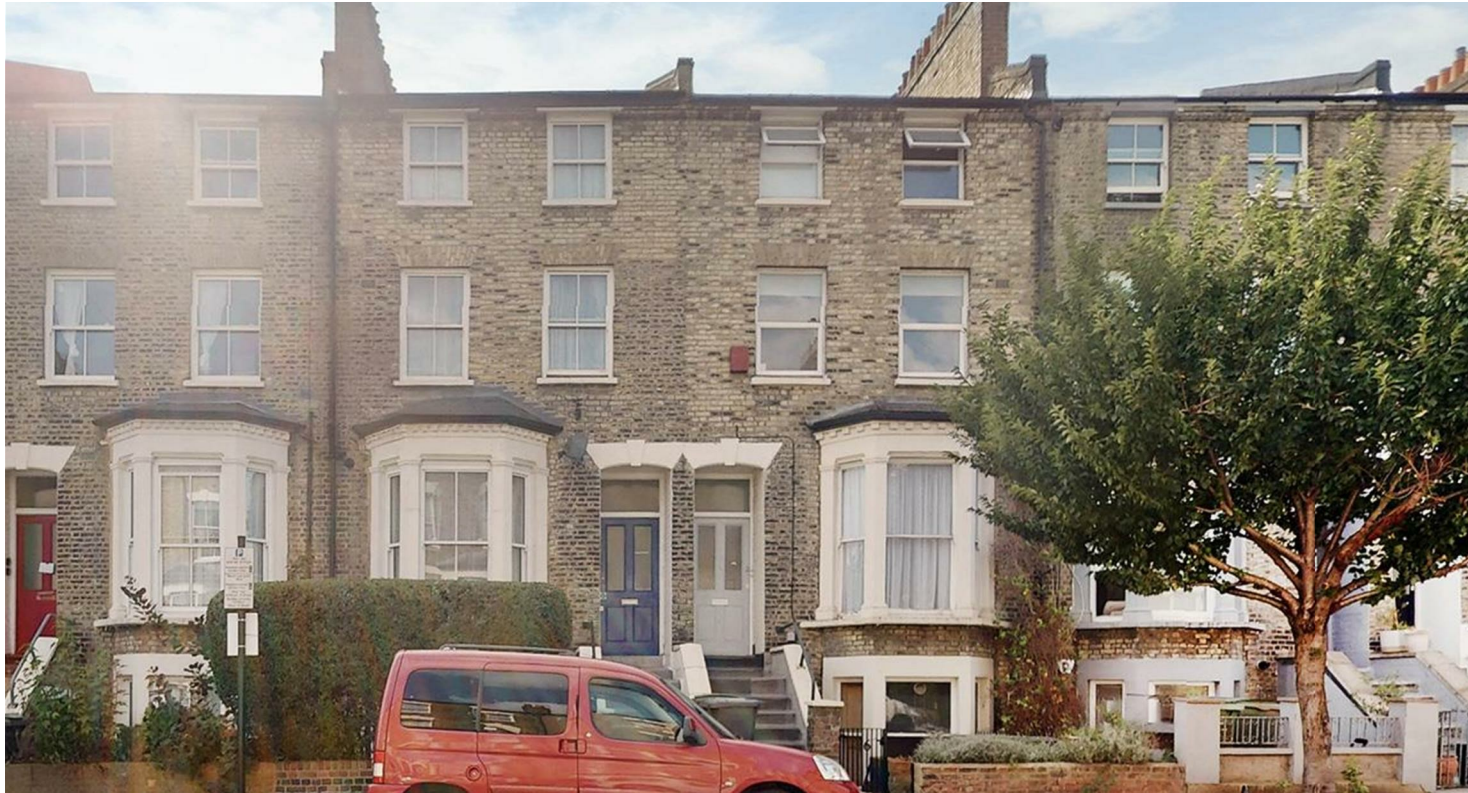

Flat A- 46 Woodstock Road, Stroud Green, London, N4 3EX

£2,100 Per Month


- Balcony
- Close to Local Bars and Shops
- Close to public transport
- Sash Windows
- Shops and Amenities Nearby
- Viewings Recommended


Flat A- 46 Woodstock Road, Stroud Green N4 3EX

Fantastic one bedroom apartment on a lovely residential road. The property features a bright double bedroom with large bay windows, a good sized reception room, separate kitchen, bathroom and private rear terrace. Ideally located just minutes from Finsbury Park Station and the popular shops, cafés and restaurants of Stroud Green Road.



Council Tax Band: D

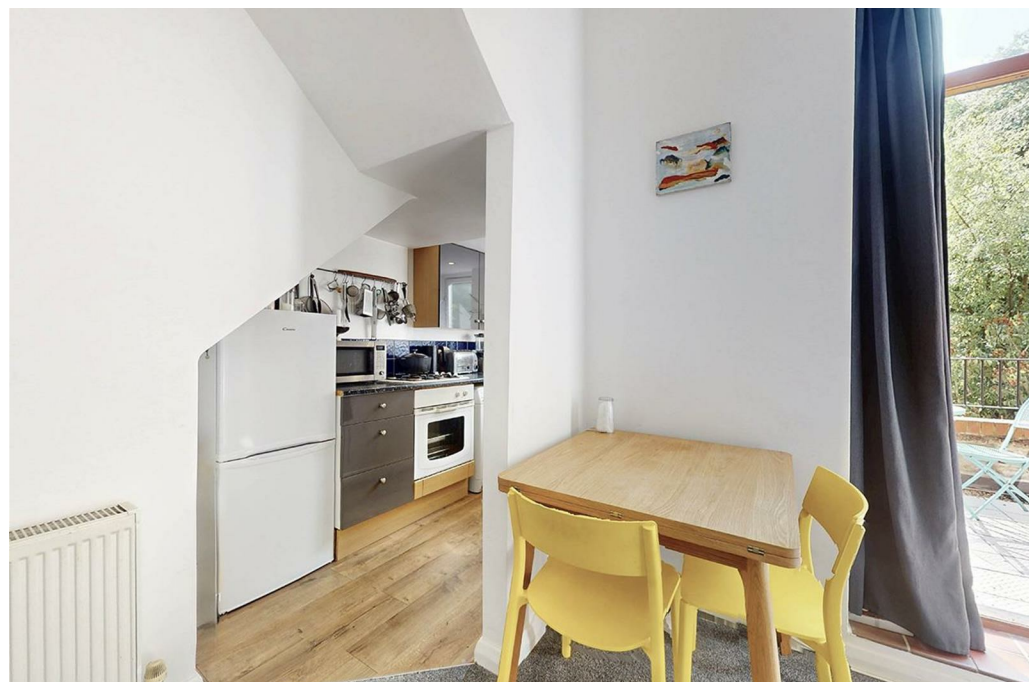

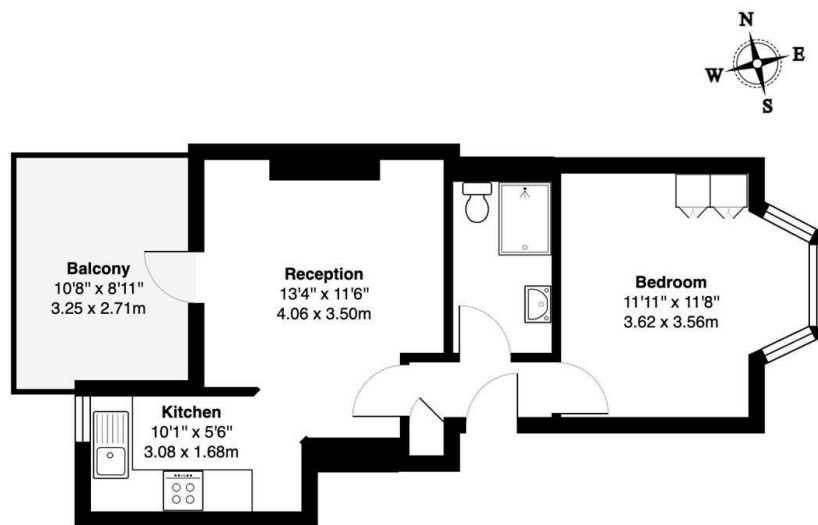


Raised Ground Floor

Woodstock Road Stroud Green, N4

Total Gross Area: 385 ft² ... 35.8 m²

All measurements are approximate and for identification guideline purposes only, not to scale.
Compliant with the RICS code of measuring practice

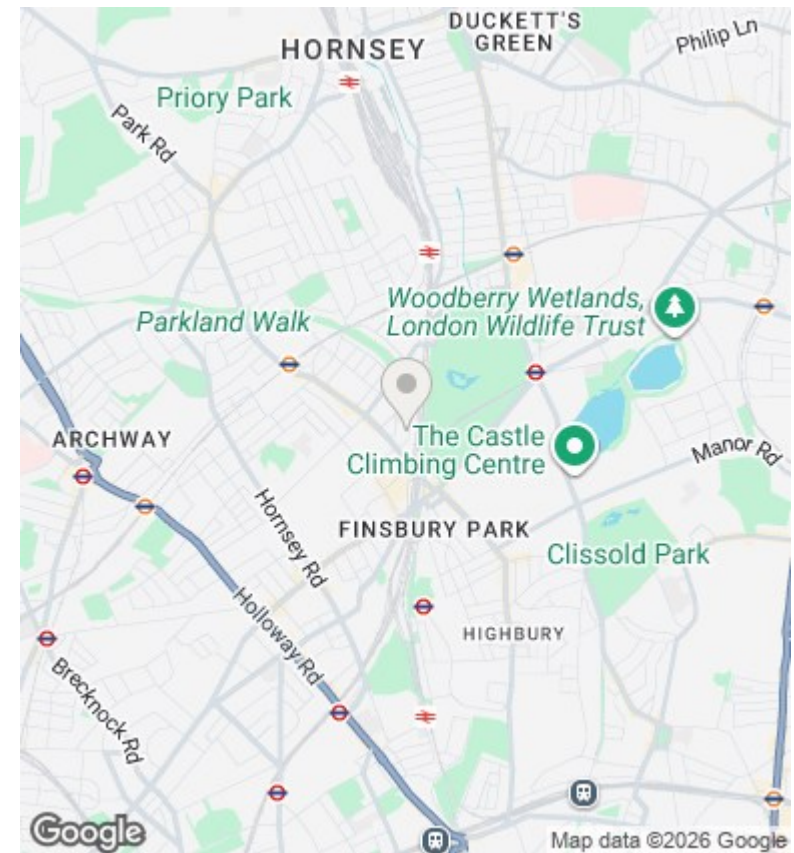

Directions

Viewings

Viewings by arrangement only. Call 02073593191 to make an appointment.

Council Tax Band

D

Energy Efficiency Rating		
	Current	Potential
Very energy efficient - lower running costs		
(92 plus) A		
(81-91) B		
(69-80) C	74	78
(55-68) D		
(39-54) E		
(21-38) F		
(1-20) G		
Not energy efficient - higher running costs		
England & Wales	EU Directive 2002/91/EC	

Full description

Fantastic 1 bedroom apartment on a lovely residential road in Stroud Green. The flat cc

