



51 Edginton Street, Nottingham – NG3 3EB

Guide Price **£170,000**

DavidJames
the estate agent



51 Edginton Street

Nottingham

Guide Price £170,000 – £180,000. 3 bed end terrace home ideal for first-time buyers or families and ideally positioned for access to local amenities and transport links to Nottingham city centre!

Council Tax band: A


Tenure: Freehold

EPC Energy Efficiency Rating: D

EPC Environmental Impact Rating: D

- End-terrace home
- Offered to the market with no upward chain
- Ideally suited to families or first-time buyers looking to step on the property ladder
- Close to local shops, schools and transport links to Nottingham city centre
- Good-sized lounge with a feature box window and fireplace
- Contemporary dining kitchen with gloss units and a range cooker
- Versatile rear sunroom with an adjoining ground floor WC for convenience
- Three first floor bedrooms
- Modern four-piece first floor bathroom (including both a bath and separate shower enclosure)
- Enclosed south-westerly facing rear garden with artificial lawn and a covered seating area



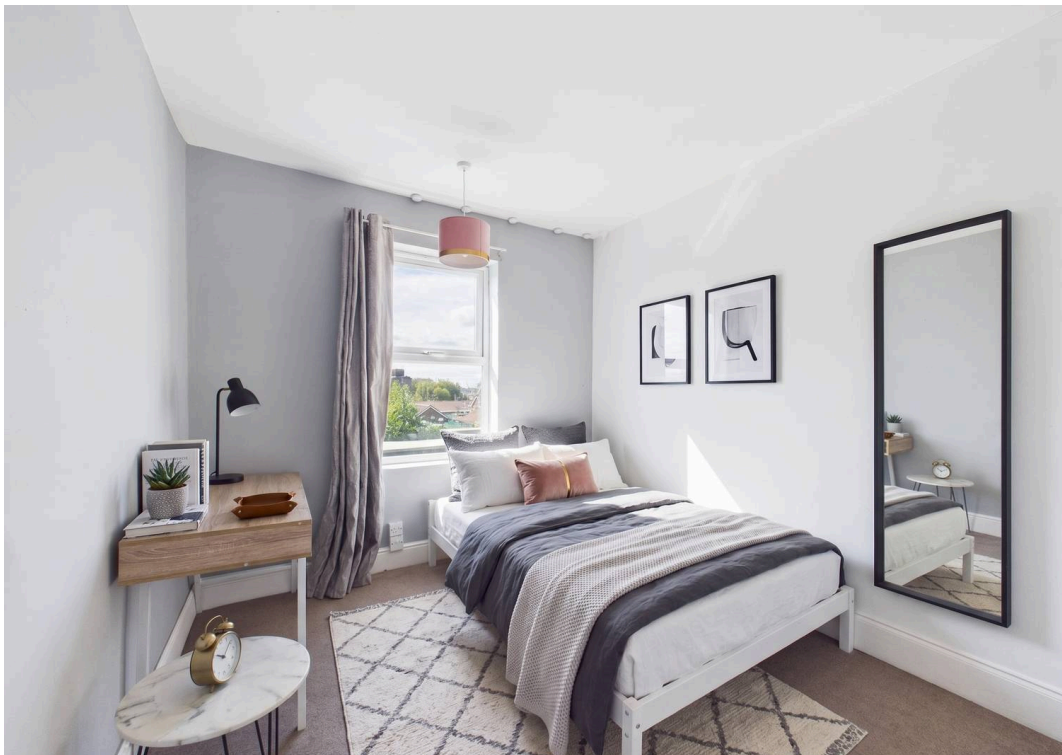



Floor 0

Approximate total area⁽¹⁾

78.1 m²

839 ft²




Floor 1

(1) Excluding balconies and terraces

Calculations reference the RICS IPMS 3C standard. Measurements are approximate and not to scale. This floor plan is intended for illustration only.

GIRAFFE360



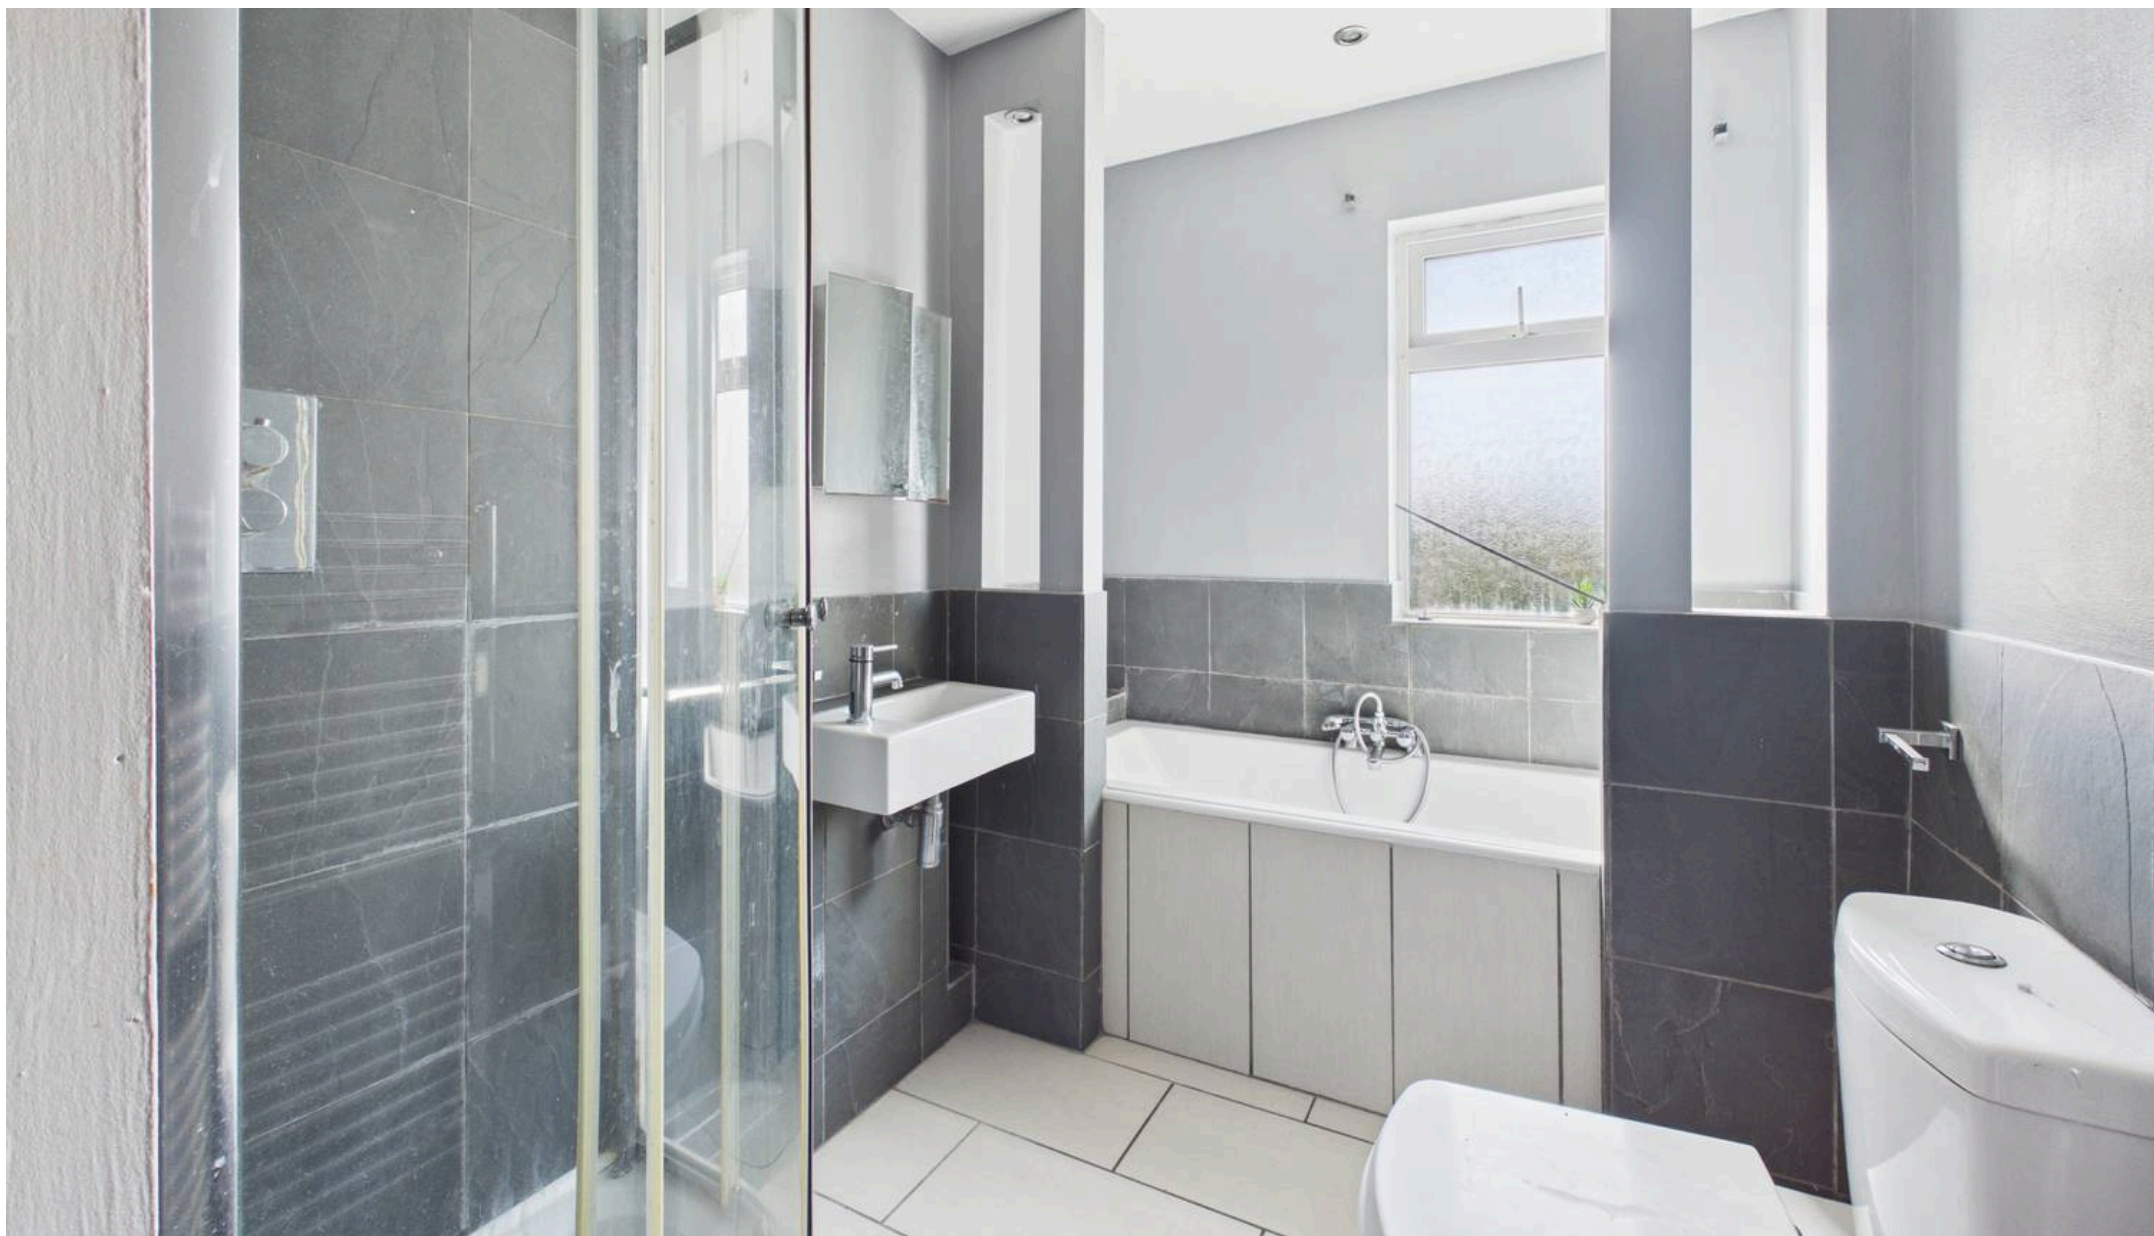

David James Estate Agents

376 Carlton Hill, Carlton - NG4 1JA

0115 987 8957 • carlton@david-james.com • www.david-james.com

These particulars are produced in good faith and are set out as a general guide only. Measurements are approximate and floor plans are for illustrative purposes only. Services have not been tested. We have established professional relationships with third-party suppliers for the provision of services to Clients, details of which can be found on the property listing page on our website.