

move
Property Sales & Lettings

Hayden Road, Cheltenham








Hayden Road

Cheltenham

** NO ONWARD CHAIN ** Well-maintained two-bedroom park home, spacious living, fitted kitchen, low-maintenance garden, parking, close to amenities. Pitch fee £213pcm. Age 45+ only. Council Tax band: A

Tenure: Leasehold

- Well-Maintained Two-Bedroom Park Home
- NO ONWARD CHAIN
- Spacious And Comfortable Living Room With Gas Central Heating
- Fitted Kitchen With Dining Space
- Two Well-Proportioned Bedrooms
- Low-Maintenance Outside Space
- Parking Available Within The Development
- Supermarket And Retail Park Nearby
- Convenient Local Bus Connections
- Over 45s Residential Development

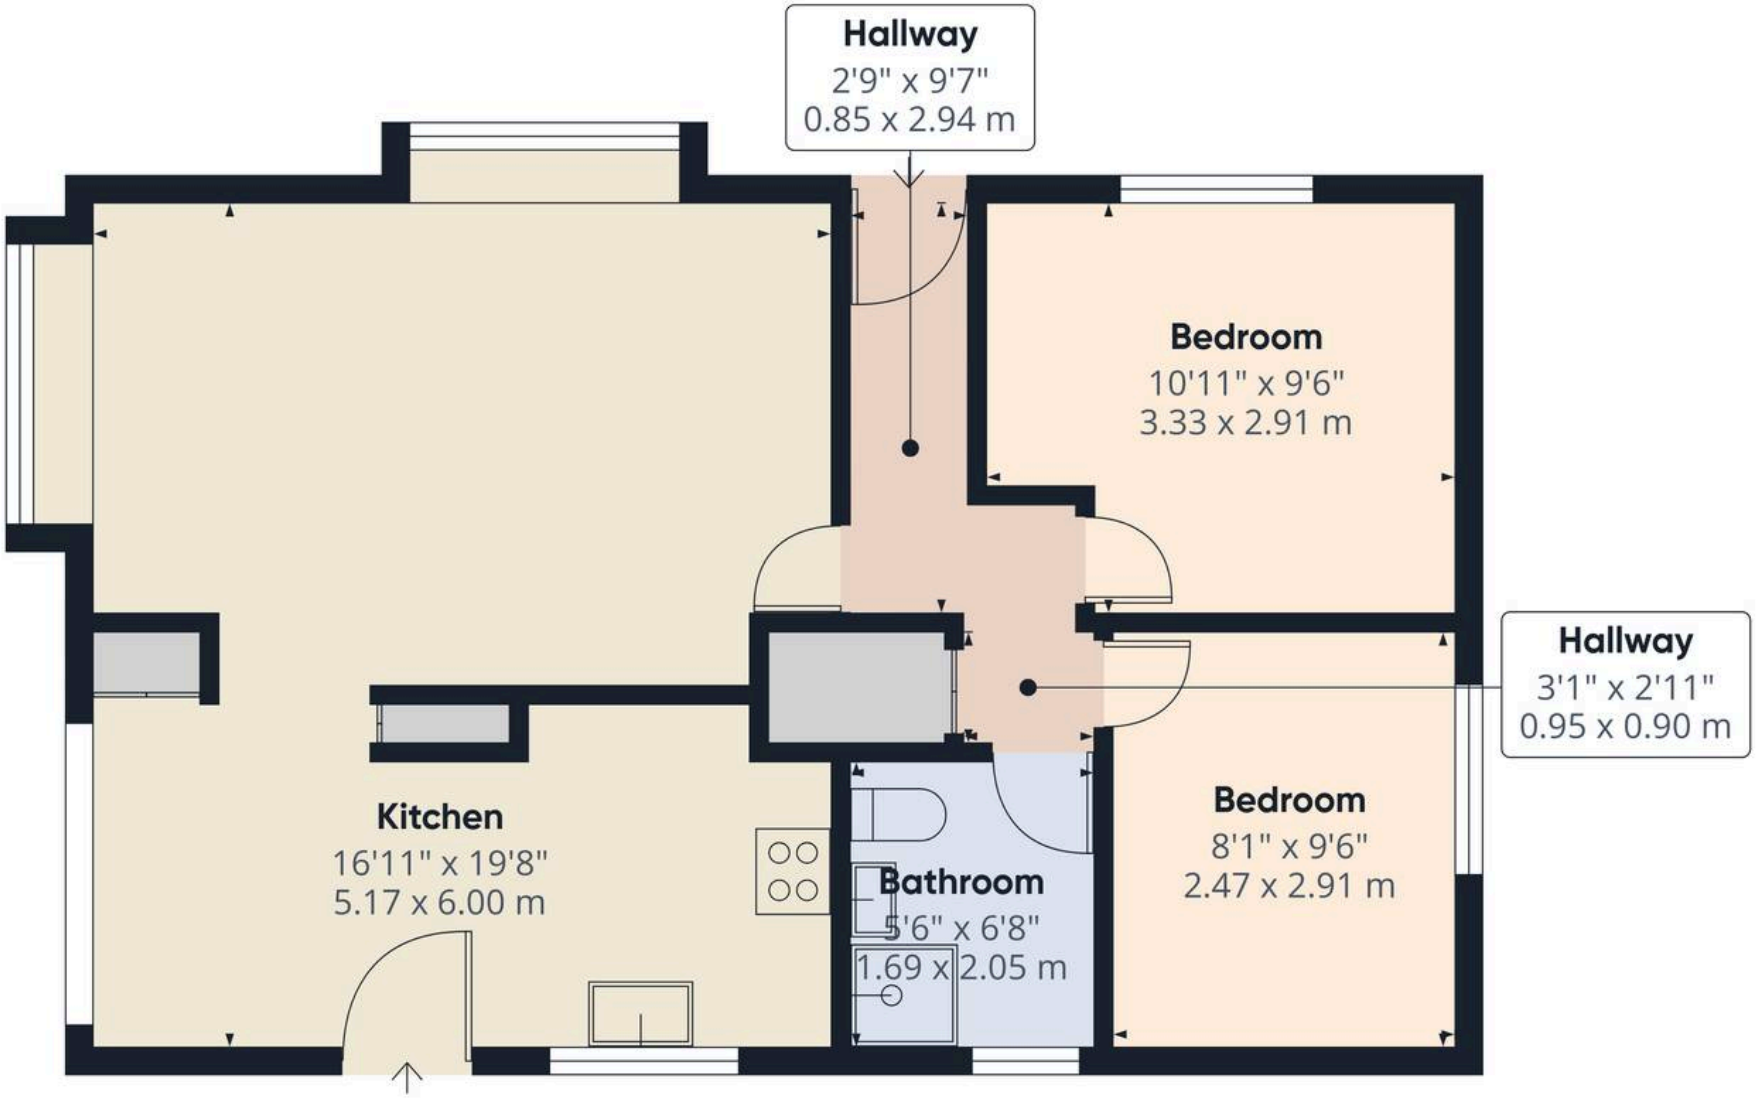

Approximate total area(1)

610 ft²

56.7 m²

(1) Excluding balconies and terraces

Calculations reference the RICS IPMS 3C standard. Measurements are approximate and not to scale. This floor plan is intended for illustration only.

GIRAFFE360











Move Estate Agents Cheltenham

1 The Clarence Clarence Parade, Cheltenham - GL50 3NY

01242 257333

cheltenham@move.uk.net

move.uk.net/

move
Property Sales & Lettings