

Glebe Street, London, W4

Guide Price £1,400,000

WHITMAN & CO.

SALES · LETTINGS · COMMERCIAL



A beautifully presented Victorian house, benefitting from a thoughtfully designed modern open plan interior, situated in the heart of Chiswick in the very popular 'Glebe Estate' - just moments from Chiswick High Road. This exceptionally stylish property comprises a bright 23’4 x12’ double reception room, modern fitted kitchen with floor-to-ceiling windows, opening onto the beautifully landscaped garden. The first floor comprises two spacious double bedrooms with fitted wardrobes and bright family bathroom with a freestanding bath and separate shower. Occupying the top floor is an impressive full-width principal bedroom with a contemporary en-suite shower room. Ideally situated moments from Chiswick High Road, Turnham Green Terrace, and Devonshire Road with its cafes, bars, boutiques, shops, and restaurants (including the Michelin-starred La Trompette). Local transport links include Turnham Green tube station, numerous local bus routes and vehicular access via A4/M4 to central London, Heathrow and the West.








Glebe Street, W4

Approximate gross internal area
129.38 sq m / 1393 sq ft
(Including Eaves Storage)
Eaves Storage : 3.16 sq m / 34 sq ft


Key :
CH - Ceiling Height

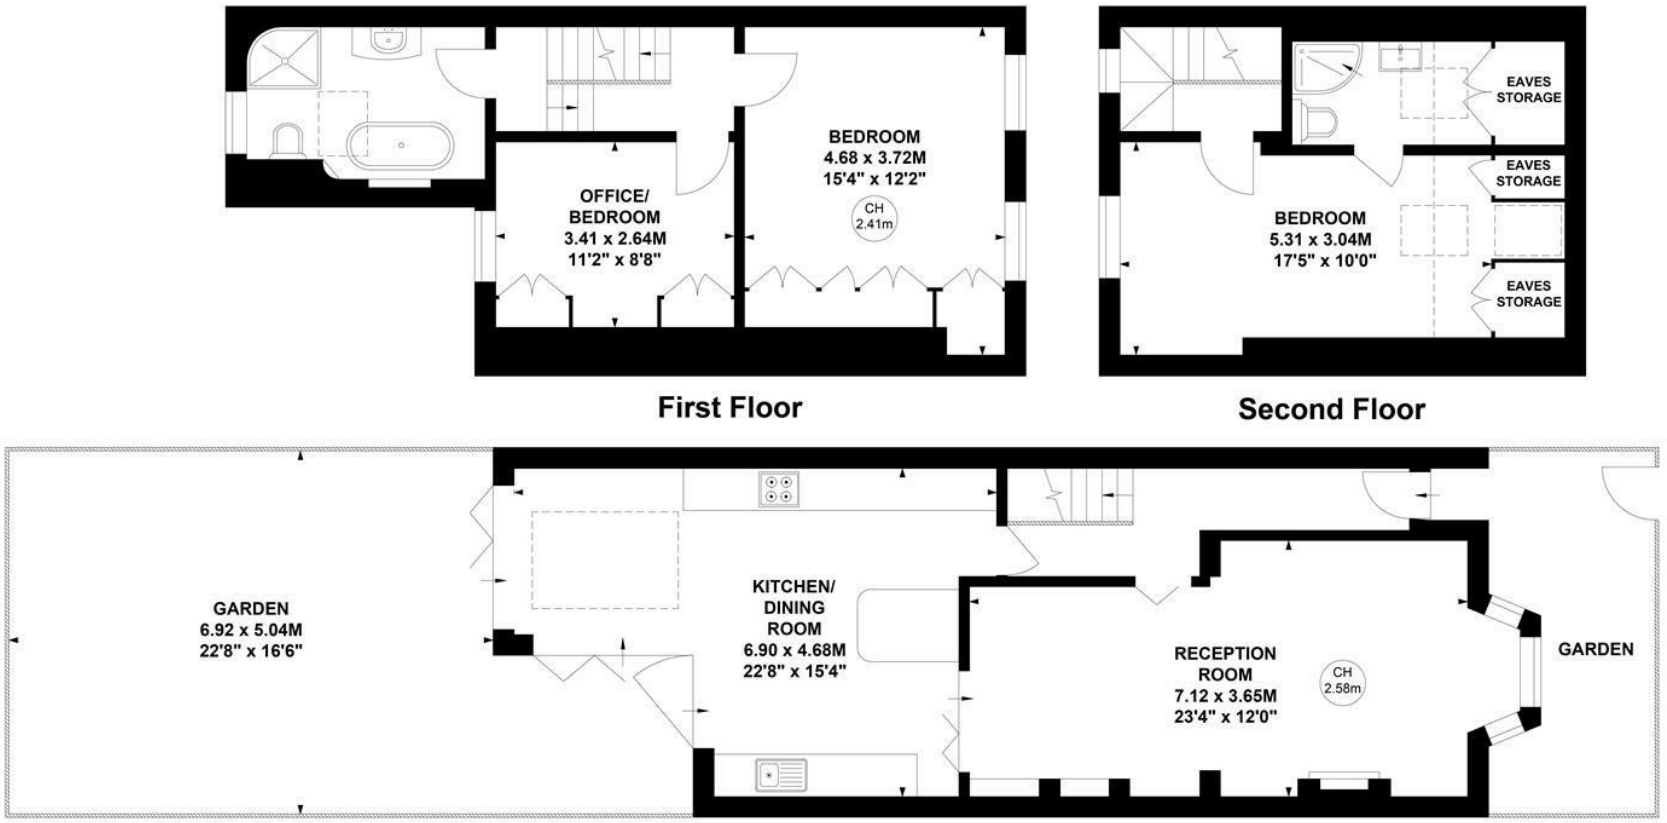

Not to scale, for guidance only and must not be relied upon as a statement of fact.
All measurements and areas are approximate only

- Highly sought-after Glebe Estate!
- Top floor bedroom with en-suite
- Family bathroom
- Beautifully landscaped garden
- Two further bedrooms
- 23'4 reception room

Tenure - Freehold
Local Authority - Hounslow
Council Tax - Band F

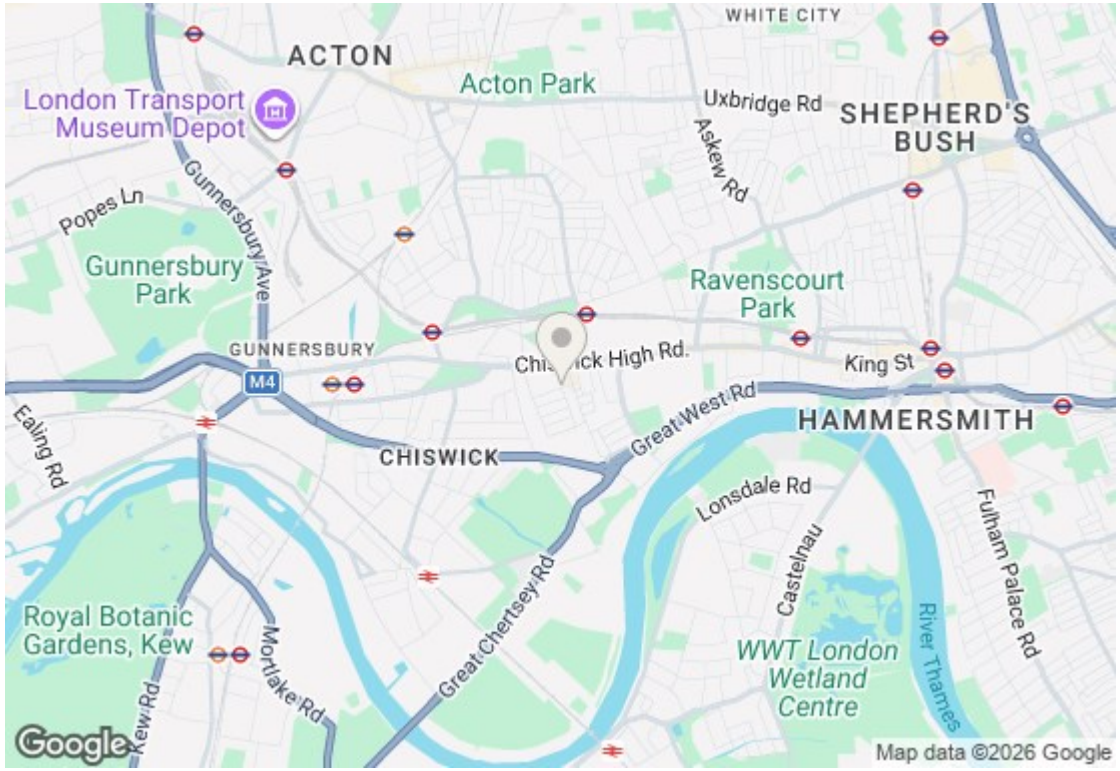
WHITE CITY
ACTON
Acton Park
London Transport Museum Depot
Uxbridge Rd
SHEPHERD'S BUSH
Askew Rd
Popes Ln
Gunnersbury Ave
Gunnersbury Park
Ravenscourt Park
GUNNERSBURY
M4
King St
Great West Rd
HAMMERSMITH
Ealing Rd
CHISWICK
Lonsdale Rd
Castelnau
Fulham Palace Rd
Royal Botanic Gardens, Kew
Mortlake Rd
Great Chertsey Rd
WWT London Wetland Centre
River Thames
Kew Rd
Google
Map data ©2026 Google





