Knight Frank



25 INGLEBY WAY, SHREWSBURY, SHROPSHIRE

SY3 8BU



A CONTEMPORARY HOME WITH SPACE & STYLE

A beautifully presented five-bedroom detached family home, offering spacious and versatile accommodation in a sought-after Shrewsbury location.

4/5	3	3	EPC
			B

Local Authority: Shropshire Council

Council Tax band: F

Tenure: Freehold

Services : Mains water, electricity and drainage. Gas fired central heating.

Rights of Way: Access onto the driveway is shared with the neighbour

Guide Price £735,000



SITUATION

Occupying a desirable position within one of Shrewsbury's most popular residential areas, the property enjoys a convenient location with excellent access to the historic town centre, highly regarded primary and secondary schools, riverside walks, Royal Shrewsbury Hospital and the A5 road network. It's attractive setting combines convenience of town living with the comfort of an established residential neighbourhood.







THE PROPERTY

Built in 2015 by Galliers Homes, this beautifully presented detached home offers generous well-proportioned accommodation ideally suited to modern family living.

The ground floor features a welcoming entrance hall leading to a spacious sitting room, complemented by a light-filled extended family dining room, which has access to and overlooks the rear garden.

The recently refitted kitchen is thoughtfully designed, offering extensive storage and generous worktop space, together with a gas hob, three ovens, an integrated dishwasher and wine cooler. A separate utility room and cloakroom provide additional convenience. A particularly versatile feature is the substantial ground floor study/fifth bedroom, offering flexibility as a home office, playroom, guest bedroom or additional reception room. The first floor comprises four generously proportioned bedrooms, including two with en-suite shower rooms, together with family bathroom.

The property further benefits from an attached double garage, driveway parking with an electric charging vehicle point, and an enclosed rear garden with patio and raised



GARDENS

A block paved driveway to the front provides parking in front of the double garage, with shared access alongside the neighbouring property. The landscaped front garden features a lawn and topiary hedging. The private enclosed rear garden offers a patio ideal for outdoor entertaining, borders and raised lawn.

Directions (Postcode SY3 8BU)
From Shrewsbury town centre cross the Welsh Bridge towards Frankwell roundabout and take the second exit A458 (The Mount) where Ingleby Way can be found on the right-hand side.

Distances
Royal Shrewsbury Hospital 1 mile, A5 1.4 miles, Shrewsbury centre 1.7 miles.
(Distances and times approximate).


What3words:events.transit.heave







25 Ingleby Way, Shrewsbury SY3 8BU

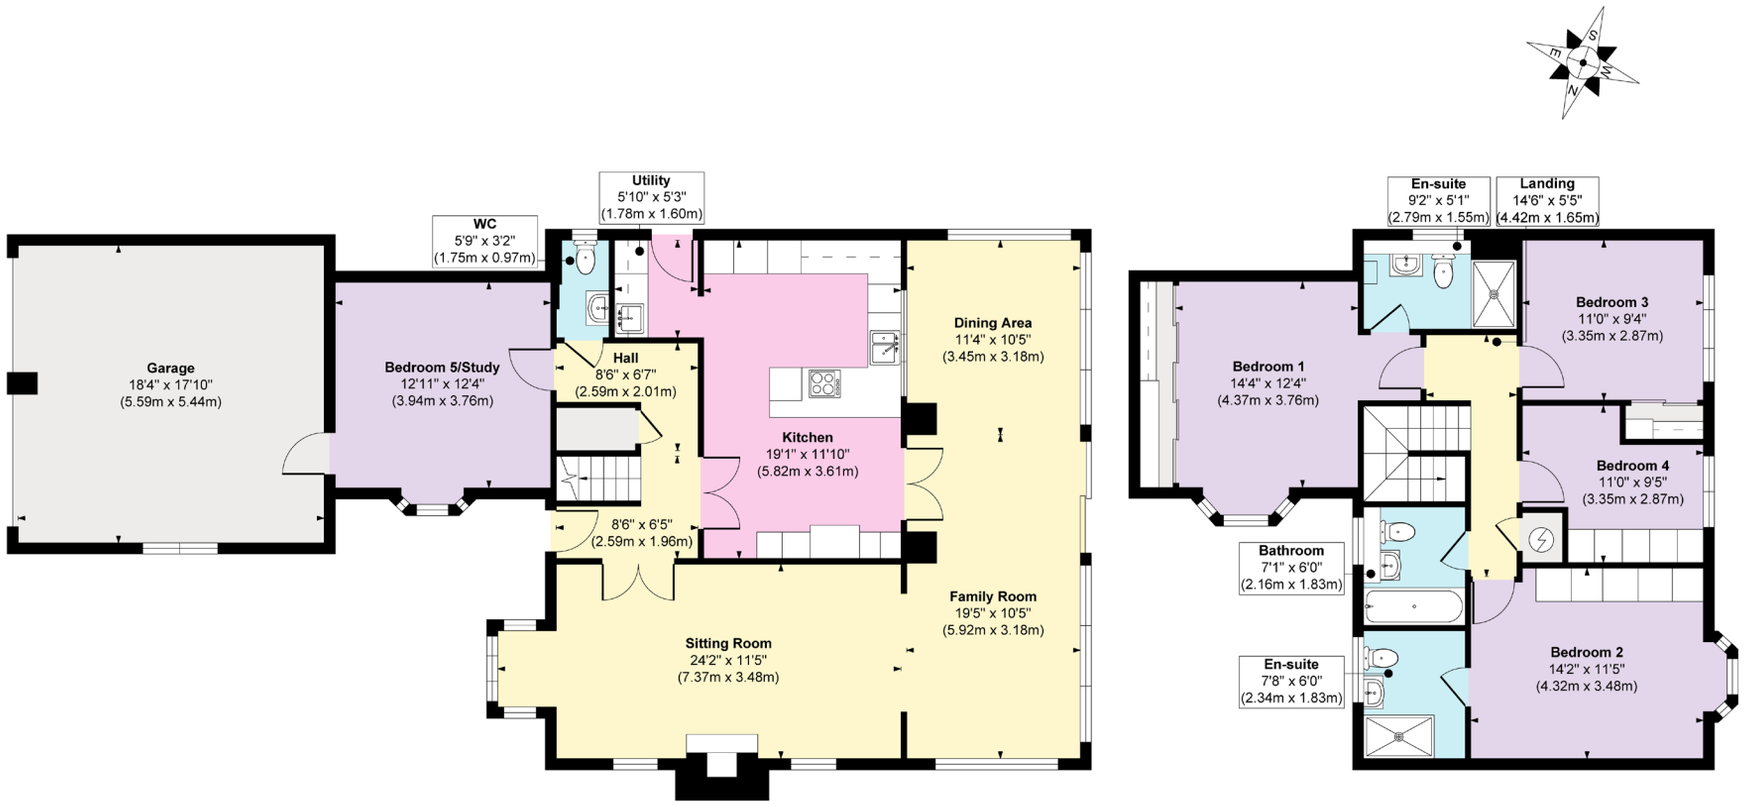

Approx. Gross Internal Floor Area
Main House = 1986 sq. ft / 184.51 sq. m
Garage = 326 sq. ft / 30.28 sq. m

FOR ILLUSTRATIVE PURPOSES ONLY, MEASUREMENTS ARE APPROXIMATE - NOT TO SCALE
The position & size of doors, windows, appliances and other features are approximate only.
©William Benton-Fife Photographer. Unauthorised reproduction prohibited.

We would be delighted to tell you more.

Lucy Blythe
01743 664202
lucy.blythe@knightframe.com

Knight Frank
9 College Hill, Shrewsbury, Shropshire
SY1 1LZ

knightfrank.co.uk

Your partners in property

1. Particulars: These particulars are not an offer or contract, nor part of one. You should not rely on statements given by KF West Midlands Ltd., in the particulars, by word of mouth or in writing ("information") as being factually accurate about the property, its condition or its value. Neither KF West Midlands Ltd, nor any joint agent has any authority to make any representations about the property, and accordingly any information given is entirely without responsibility on the part of KF West Midlands Ltd. 2. Material Information: Please note that the material information is provided to KF West Midlands Ltd, by third parties and is provided here as a guide only. While KF West Midlands Ltd, has taken steps to verify this information, we advise you to confirm the details of any such material information prior to any offer being submitted. If we are informed of changes to this information by the seller or another third party, we will use reasonable endeavours to update this as soon as practical. 3. Photos, Videos etc: The photographs, property videos and virtual viewings etc. show only certain parts of the property as they appeared at the time they were taken. Areas, measurements and distances given are approximate only. 4. Regulations etc: Any reference to alterations to, or use of, any part of the property does not mean that any necessary planning, building regulations or other consent has been obtained. A buyer must find out by inspection or in other ways that these matters have been properly dealt with and that all information is correct. 5. Fixtures and fittings: A list of the fitted carpets, curtains, light fittings and other items fixed to the property which are included in the sale (or may be available by separate negotiation) will be provided by the Seller's Solicitors. 6. VAT: The VAT position relating to the property may change without notice. 7. To find out how we process Personal Data, please refer to our Group Privacy Statement and other notices at https://www.knightfrank.com/legals/privacy-statement.

Particulars dated November 2026. Photographs and videos dated October 2026. Information is correct at the time of going to print. KF West Midlands Limited, a company registered in England and Wales with registered number 13144773. Our registered office is at 9 College Hill, Shrewsbury, Shropshire, SY1 1LZ. KF West Midlands Limited is an independently owned member of the Knight Frank Network operating under licence from Knight Frank LLP