

Westborough Road

Maidenhead • Berkshire • SL6 4AP

Offers In Excess Of: £420,000



coopers
est 1986

Westborough Road

Maidenhead • Berkshire • SL6 4AP

A charming three bedroom end terrace home situated on Westborough Road, ideally located within the ever popular Boyn Hill area of Maidenhead. Offering easy access to a number of a local amenities, well regarded schools, whilst being within easy access of the Town Centre and Maidenhead Station (Elizabeth Line). The ground floor of the property comprises 12ft sitting room, 11ft lounge, 8ft kitchen and 8ft conservatory. To the first floor is the 12ft main bedroom, 9ft second bedroom, 8ft third bedroom and family bathroom. Outside there is private front and rear gardens.

Character features throughout

Potential to extend (S.T.P)

Three bedroom house

End terrace

Convenient location

11ft lounge

8ft kitchen


12ft sitting room

12ft main bedroom

Large private rear garden

These particulars are intended as a guide and must not be relied upon as statements of fact. Your attention is drawn to the Important Notice on the last page.



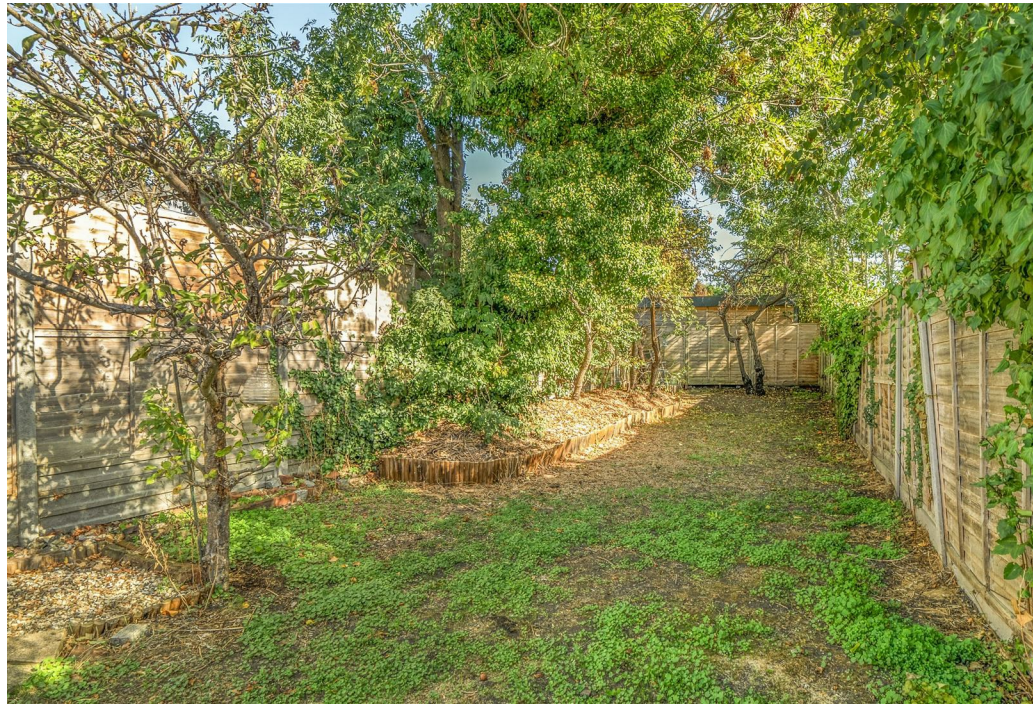


Westborough Road, Maidenhead, SL6

Approximate Area = 798 sq ft / 74.1 sq m



Outbuilding = 23 sq ft / 2.1 sq m

Total = 821 sq ft / 76.2 sq m

For identification only - Not to scale

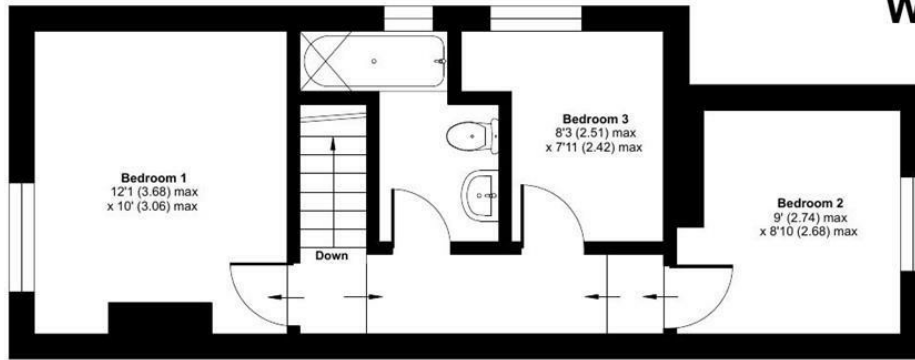

FIRST FLOOR

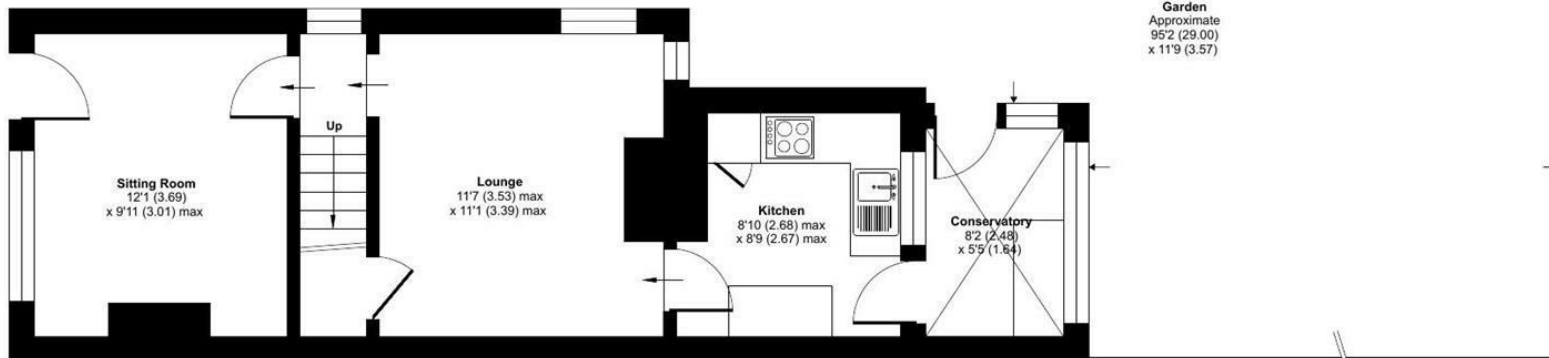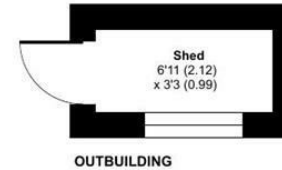

GROUND FLOOR



Floor plan produced in accordance with RICS Property Measurement 2nd Edition, Incorporating International Property Measurement Standards (IPMS2 Residential). © nchecom 2026. Produced for Coopers. REF: 1534805


coopers
est 1986

coopers
est 1986

**42 Queen Street, Maidenhead,
SL6 1HZ**

maidenhead@coopersresidential.co.uk

CoopersResidential.co.uk

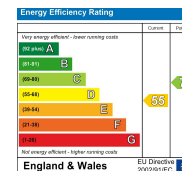

Important Notice: These particulars, whilst believed to be accurate are set out as a general outline only for guidance and do not constitute any part of an offer or contract. Intending purchasers should not rely on them as statements or representation of fact, but must satisfy themselves by inspection or otherwise has the authority to make or give any representation or warranty in respect of the property.