



Chevening Road

Greenwich, SE10

Asking Price £1,200,000

Four-bedroom Victorian family home backing onto the East Greenwich Pleasaunce. Extended over three floors, offering stylish family living, a stunning kitchen, private garden, period charm throughout and Halstow School catchment area.

CHESTERTONS



Chevening Road

Greenwich, SE10

- Four-bedroom Victorian family home
- Extended accommodation over three floors
- Approx. 1,432 sq ft (133.03 sq m)
- Beautifully presented throughout
- Stunning contemporary kitchen
- Downstairs W.C.
- Private 29ft rear garden
- Backing directly onto East Greenwich Pleasaunce
- Halstow Primary School catchment
- Sought-after East Greenwich location



Occupying a sought-after position in the heart of East Greenwich and backing directly onto the beautiful East Greenwich Pleasance, this exceptional four-bedroom Victorian family home offers approximately 1,432 sq ft of beautifully presented accommodation arranged over three floors. Retaining a wealth of period charm, the property combines elegant original features with high-quality contemporary finishes, creating a perfect home for modern family living. The ground floor comprises a stunning through reception and dining room with feature fireplace, bespoke cabinetry and herringbone flooring, while to the rear a stylish extended kitchen offers excellent storage, generous worktop space and direct access to the private rear garden. A downstairs W.C. completes the ground floor.

Upstairs, the first floor provides a spacious principal bedroom, two further double bedrooms and a contemporary family bathroom, while the converted loft creates an impressive fourth bedroom with useful eaves storage. The rear garden extends to approximately 29ft and enjoys a peaceful, green outlook rarely found in such a convenient location. Chevening Road is perfectly positioned within the catchment area for the highly regarded Halstow Primary School and is close to local shops, cafés, parks and excellent transport links, making it an ideal choice for growing families.

Tenure: Freehold

Service Charge: £0

Ground Rent: £0

Local Authority: Royal Borough Of Greenwich

Council Tax Band: E

Chestertons Surrey Quays Sales


2 Plough Way
London
SE16 2EU

+44 (0)20 7378 0644
[chestertons.co.uk](https://www.chestertons.co.uk)

Chevening Road, SE10



○ - Ceiling Height

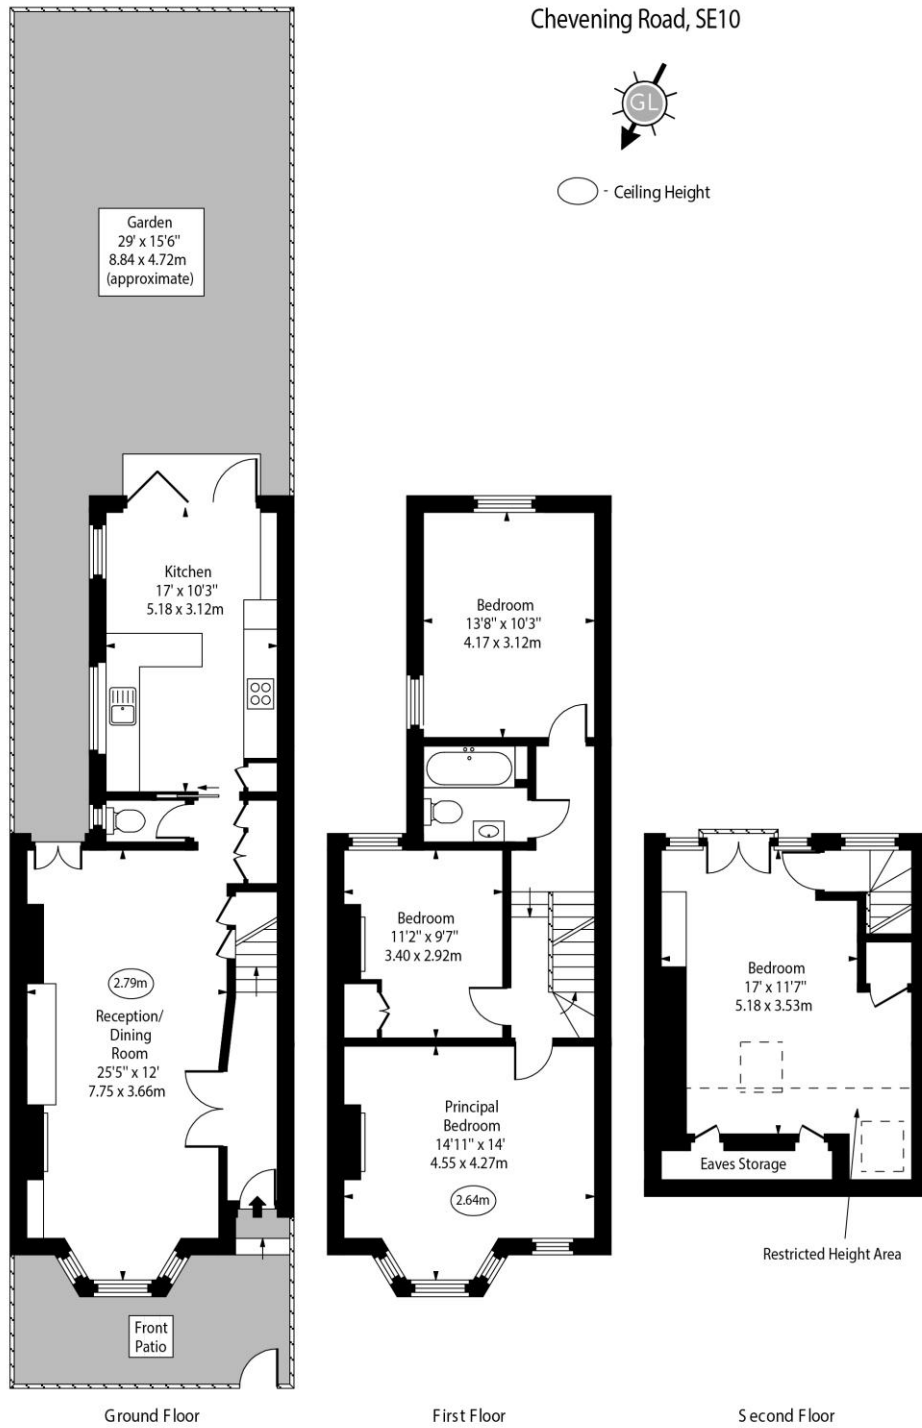

Approx Gross Internal Area 1355 Sq Ft - 125.88 Sq M
 Approx. Floor Area Including Restricted Heights 1432 Sq Ft - 133.03 Sq M
 (Including Eaves Storage)

Every attempt has been made to ensure the accuracy of the floor plan shown.
 However, all measurements, fixtures, fittings, and data shown are approximate interpretations and
 for illustrative purposes only. Measured according to the RICS. Not To Scale.
www.goldlens.co.uk
 Ref. No. 033267K

