WESTWOODLEBER
LET US GUIDE YOU HOME

Chapel End, Hoddesdon, EN11 8DN

Offers in the region of £450,000

Chapel End, Hoddesdon, EN11 8DN

Westwood Leber are delighted to bring to the market this beautifully presented four-bedroom family home, ideally situated on the popular Chapel End in Hoddesdon. Offering generous and versatile accommodation arranged across three floors, the property provides an excellent layout for modern family living.

The ground floor comprises a welcoming entrance hall, well-appointed kitchen, useful utility room, access to the integral garage, along with a convenient cloakroom. The first floor offers a spacious lounge and separate reception room/master bedroom, and family bathroom, providing excellent flexibility for families. The second floor features 3 well-proportioned bedrooms and a family bathroom.

Externally, the property benefits from a great-size rear garden, providing an excellent space for entertaining and family enjoyment. To the front, a private driveway offers off-street parking for two vehicles, in addition to the integral garage.

Chapel End is well positioned for access to Hoddesdon town centre, with its excellent selection of shops, cafés, restaurants and everyday amenities, whilst a range of highly regarded schools and transport links are also within easy reach.

A spacious and versatile family home, offering well-presented accommodation, generous outside space and excellent parking in a popular Hoddesdon location.

WESTWOODLEBER
LET US GUIDE YOU HOME

WESTWOODLEBER

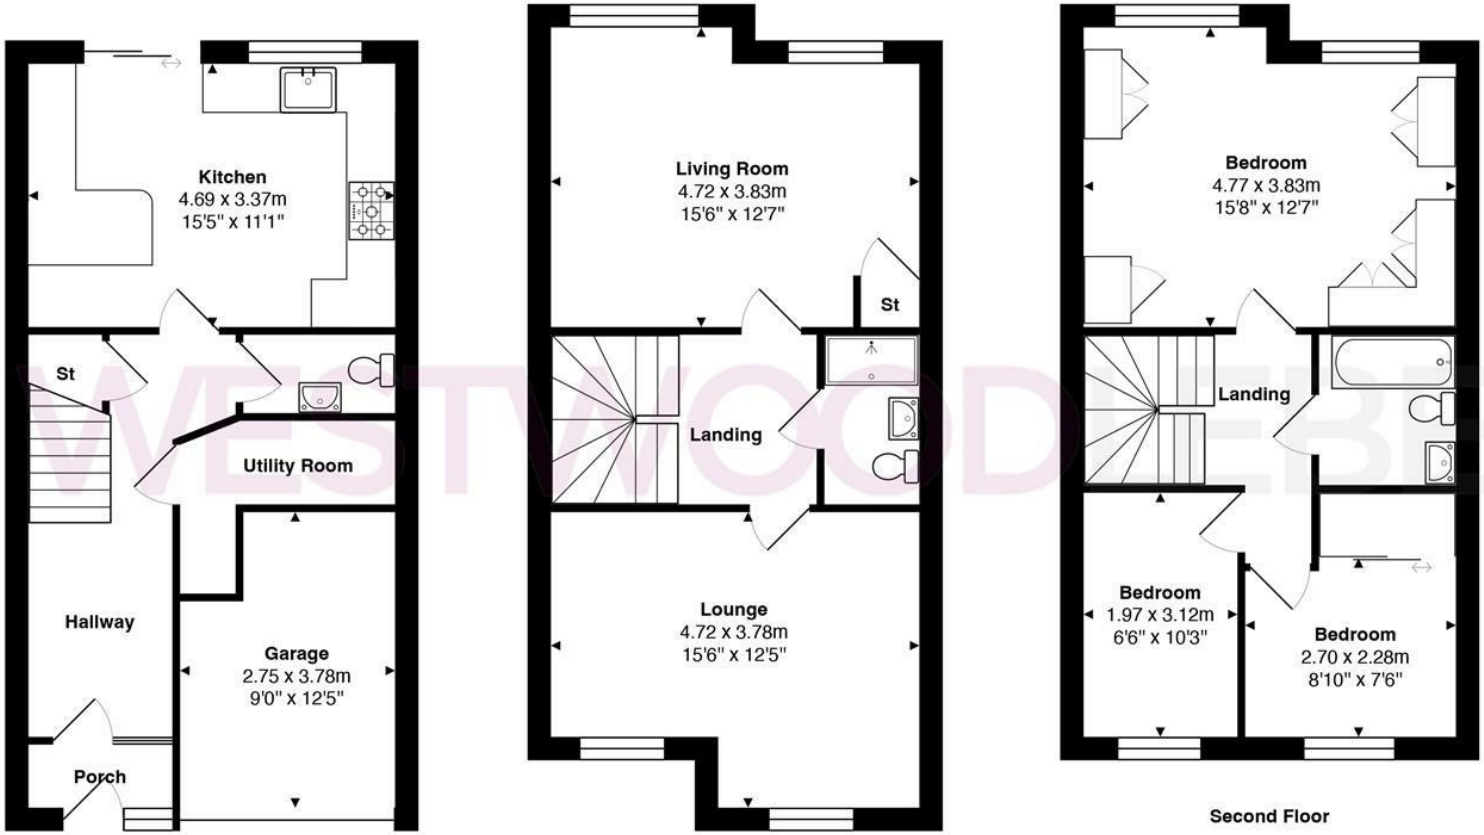

Total Area: approx. 130.9 m² ... 1409 ft²

THE FLOORPLAN IS FOR ILLUSTRATIVE PURPOSES ONLY AND IS NOT TO SCALE.
Measurements and features are approximate and may differ from the actual property. Verify all details independently; no liability is accepted for errors or omissions.

Property marketing provided by www.fotomarketing.co.uk

WESTWOODLEBER
LET US GUIDE YOU HOME

Call: 01992 443311
hello@westwoodleber.co.uk

8 The Pavilion, Hoddesdon, EN11 8UB
www.westwoodleber.co.uk

WESTWOODLEBER
LET US GUIDE YOU HOME

WESTWOODLEBER
LET US GUIDE YOU HOME

WESTWOODLEBER

WESTWOODLEBER

WESTWOODLEBER

WESTWOODLEBER

WESTWOODLEBER
LET US GUIDE YOU HOME

WESTWOODLEBER
LET US GUIDE YOU HOME