

102 Severn Drive Taunton TA1 2PW

£495,000

robert cooney



Offering generous and versatile accommodation extending to 1,994 sq.ft. over 3 floors, this well presented, extended 5 bedroomed detached house is ideally suited to flexible family living. Situated in this popular and convenient location within a mile of the town centre, the property benefits from an enclosed walled garden to the rear, double garage and driveway parking.













Features


- Entrance Hall
- Open Plan Living / Dining Room / Study with bi-fold doors to garden
- Fitted Kitchen / Breakfast Room
- Utility Room with door to garden
- Cloakroom
- Master Bedroom with fitted wardrobes and Ensuite Bathroom
- Bedroom 3 and Dressing Room on 1st floor
- 3 further double Bedrooms on 2nd floor, Bedrooms 2 and 4 with fitted wardrobes
- Shower Room
- Enclosed walled garden to rear
- Double Garage and driveway parking
- Gas central heating
- Double glazing
- Owned solar panels generating approx. £800 pa
- Council tax band E
- What3words: ///repaying.performed.haggle






102 Severn Drive, Taunton, TA1 2PW

Approximate Area = 1994 sq ft / 185.2 sq m
Garage = 294 sq ft / 27.3 sq m
Total = 2288 sq ft / 212.5 sq m
For identification only - Not to scale

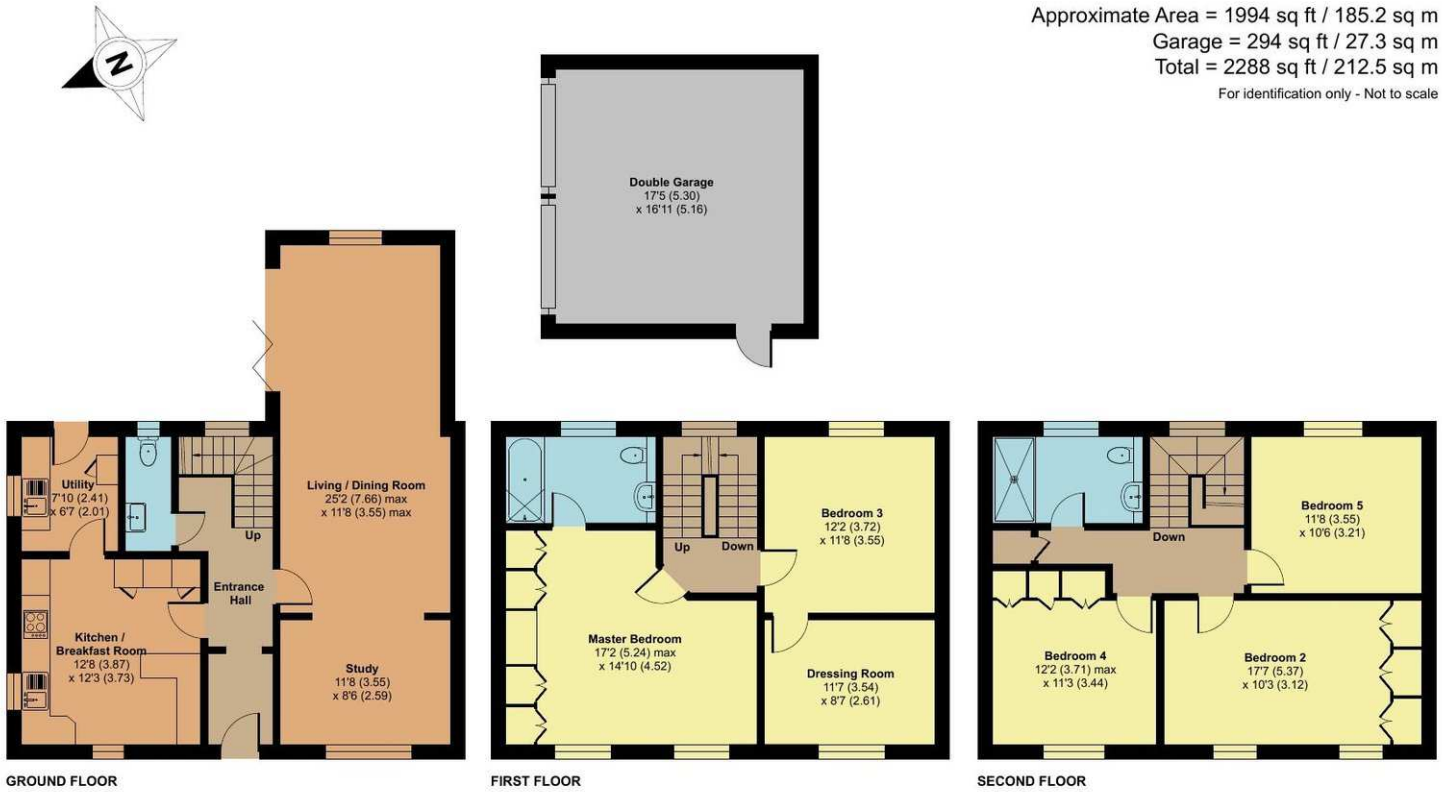

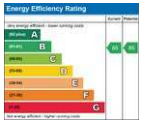

Floor plan produced in accordance with RICS Property Measurement 2nd Edition, Incorporating International Property Measurement Standards (IPMS2 Residential). ©nichecom 2026. Produced for Robert Cooney. REF: 1538674



Viewing strictly through the selling agents:

Robert Cooney
Corporation Street, Taunton,
Somerset TA1 4AW

Telephone 01823 230 230

E-mail taunton@robertcooney.co.uk

Website www.robertcooney.co.uk



For clarification, we wish to inform prospective purchasers that: these particulars are set out as a general outline only for the guidance of intended purchasers, and do not constitute, nor constitute part of, an offer or contract; all descriptions, dimensions, references to condition and necessary permission for use and occupation, and other details, are given without responsibility and any intending purchasers should not rely on them as statements or representation of fact, but must satisfy themselves by inspection or otherwise as to the correctness of each of them; no person in the employment of Robert Cooney has any authority to make or give any representation or warranty whatever in relation to this property; we have not carried out a detailed survey nor tested the services, appliances and specific fittings.

robert cooney