



Bournemouth Close, SE15 | Offers In Excess Of
£350,000

02087028222
eastdulwich@pedderproperty.com

pedder
We live local



In General

- Modern specification
- Large bedroom
- Private balcony
- Additional storage room
- Communal garden and bike store
- Loft storage space
- 0.2 miles to Peckham Rye Station

In Detail

Modern, spacious and beautifully bright purpose-built apartment with a private balcony, ideally located in the heart of Peckham Rye, SE15.


Boasting over 550 sq ft of internal space on the second floor of this modern building, the property has been lovingly maintained by the current owner. There is a spacious open-plan kitchen/reception room that leads out onto the east-facing balcony - ideal for enjoying your morning coffee or an evening drink.

There is a comfortable double bedroom with built-in storage, a modern bathroom and a large loft. The property also benefits from an additional storage room on the ground floor, currently being used as a home office and gym. Residents also have access to a large communal garden, bike storage and a video-entry system.

Whilst Bournemouth Close is enviably located for the shops, bars, restaurants and coffee shops of Rye Lane, Bellenden Road and Lordship Lane, the apartment is tucked away on a quiet road. The property also enjoys the gorgeous parks and green spaces nearby - including Peckham Rye Park, less than 0.3 miles away.


There are strong transport links into the City and West End from Peckham Rye station (0.2 miles), as well as bus and cycle routes through neighbouring Dulwich Village, East Dulwich and Denmark Hill.

EPC: D | Council tax band: C | Lease: 118 years remaining | GR: £250 pa | SC: £900 pa | BI: £652 pa

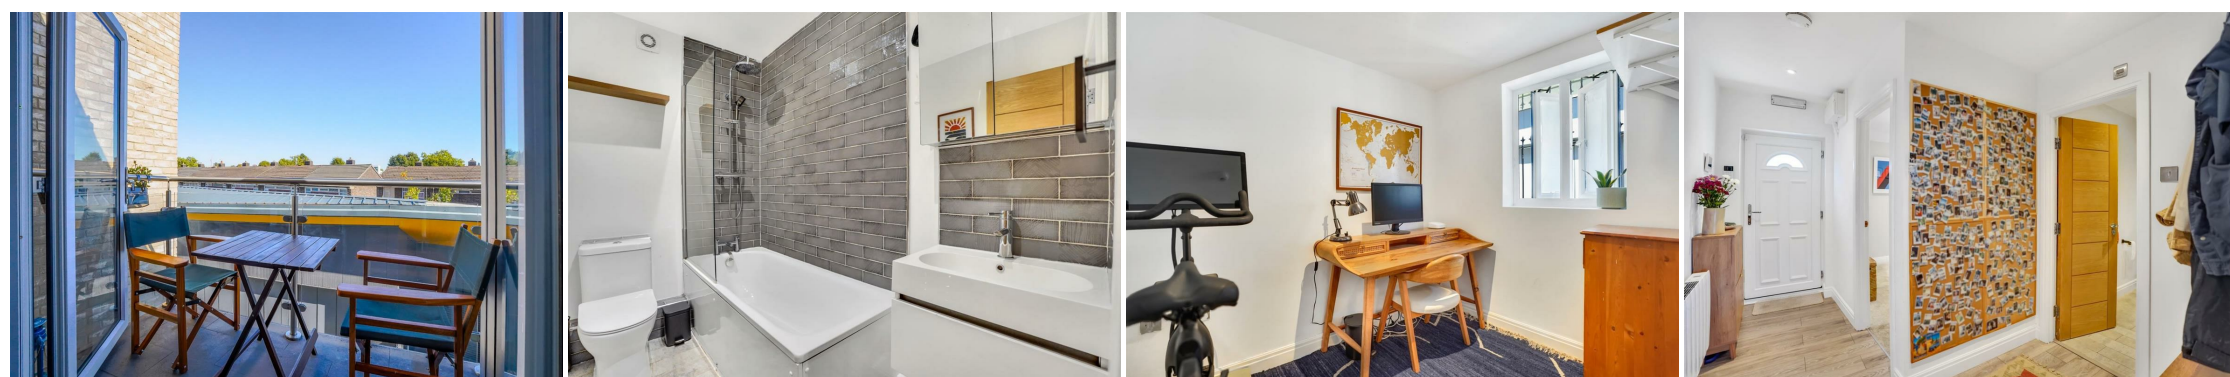


Floorplan

Bournemouth Close, SE15
Total* = 51.7 sq. m / 556.4 sq. ft
Second Floor = 47.1 sq. m / 506.8 sq. ft
Ground Floor = 4.6 sq. m / 49.6 sq. ft
☐ = Reduced head room below 1.5m

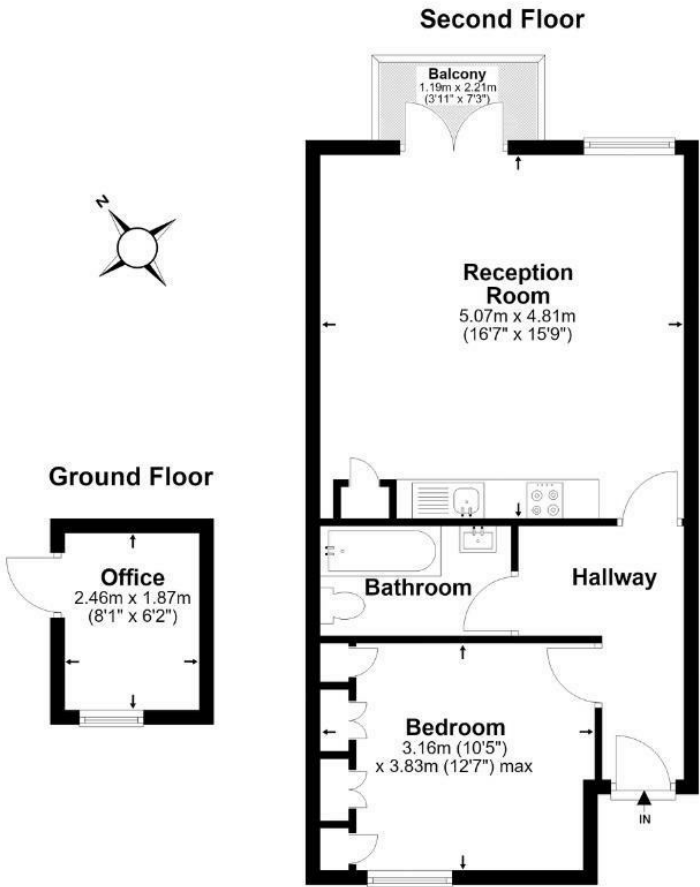

*All measurements are approximate and do not include eaves space. The plans are for representation purposes only as defined by RICS - 'Code of Measurement Practice'. The plans are not to scale. Please personally check all sizes, dimensions, shapes and compass bearings before making any decisions reliant upon them. Copyright The Pedder Group © 2026.

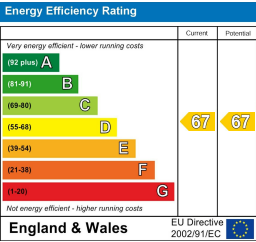

Pedder Property Ltd trading as Pedder for themselves and for the vendor/landlord of this property whose agents they are, give notice that (1) these particulars do not constitute any part of an offer or contract, (2) all statements contained within these particulars are made without responsibility on the part of Pedder or the vendor/landlord, (3) whilst made in good faith, none of the statements contained within these particulars are to be relied upon as a statement of representation or fact, (4) any intending purchaser/tenant must satisfy him/herself by inspection or otherwise as to the correctness of each of the statements contained within these particulars, (5) the vendor/landlord does not make or give either Pedder or any person in their employment any authority to make or give representation or warranty whatsoever in relation to this property.