

jordan fishwick

Beech Road
Chorlton



Beech Road Chorlton M21 9EQ

£1,495 Per Calendar Month







The Property

***** AVAILABLE NOW ***** Located in the heart of Chorlton Green on Beech Road is this beautifully presented two double bedroom first floor apartment located within a stunning period mansion house. This superb property benefits from a 27ft open plan living/dining/kitchen with views over Chorlton Green and Beech Road. This stunning apartment offers spacious and light accommodation throughout and is perfectly placed for the array of Independent shops/cafes and bars of the ever popular Beech Road. The property briefly comprises of a communal entrance hallway with stairs to second floor, entrance hall, 27ft open living/dining/kitchen with modern shaker style units and solid wooden worktops, two good sized bedrooms, bathroom fitted with a three piece suite, useful utility cupboard. Double glazing and electric heating have been installed throughout.
********** To arrange a viewing please call 0161 860 4444 **********

Directions

- Council Tax B - EPC D
- Two Double Bedroom
- First Floor Apartment
- Open plan Living/Dining/Kitchen
- Chorlton Green and Beech Road location
- Spacious throughout
- Available Now

Postcode - M21 9EQ

EPC Rating - D

Floor Area - sq ft

Local Authority - Manchester City Council


Council Tax - B







FIRST FLOOR
680 sq.ft. (63.2 sq.m.) approx.

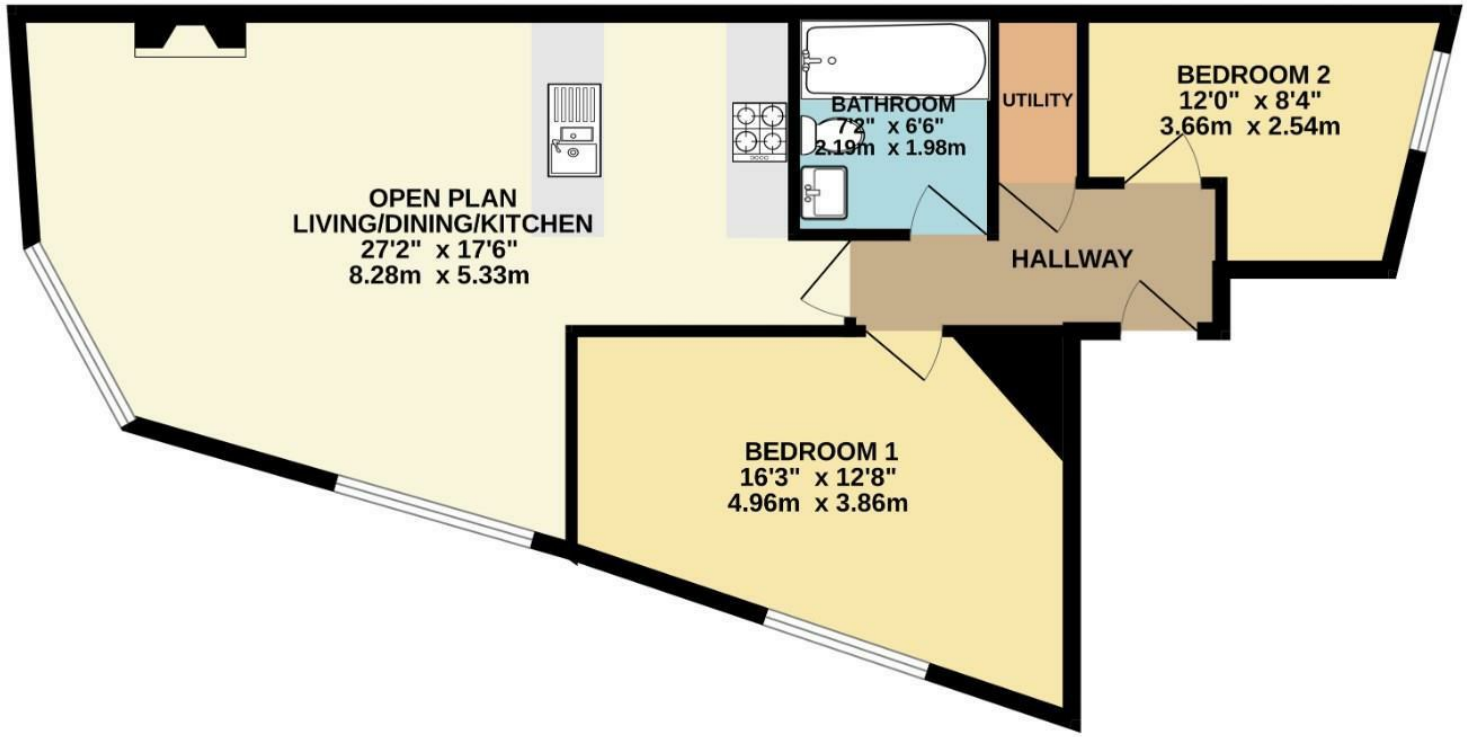

TOTAL FLOOR AREA : 680 sq.ft. (63.2 sq.m.) approx.

Measurements are approximate. Not to scale. Illustrative purposes only
Made with Metropix ©2026

jordan fishwick lettings

These particulars are believed to be accurate but they are not guaranteed and do not form a contract. Neither Jordan Fishwick nor the vendor or lessor accept any responsibility in respect of these particulars, which are not intended to be statements or representations of fact and any intending purchaser or lessee must satisfy himself by inspection or otherwise as to the correctness of each of the statements contained in these particulars. Any floorplans on this brochure are for illustrative purposes only and are not necessarily to scale.

Offices at: Offices at Chorlton, Didsbury, Disley, Hale, Glossop, Macclesfield, Manchester Deansgate, Manchester Whitworth Street, New Mills, Sale, Wilmslow and Withington

410-412 Barlow Moor Road, Chorlton, Manchester, M21 8AD
01618604444
chorlton@jordanfishwick.co.uk
www.jordanfishwick.co.uk