



**HARRIS
LE BEAU**

Coniston Court, W2 | £425,000



22 Gilbert Street, Mayfair, London, W1K 5HD | enquiries@harrislebeau.com | 020 7173 8309 | www.harrislebeau.com



22 Gilbert Street, Mayfair, London, W1K 5HD | enquiries@harrislebeau.com | 020 7173 8309 | www.harrislebeau.com

Coniston Court, W2 | £425,000

An exceptionally bright and spacious one bedroom apartment just moments from Hyde Park, positioned in the heart of leafy Connaught Village within the sought after Coniston Court on Kendal Street W2, offering lift access, portorage, a long lease and a chain free purchase.

The Church Commissioners is a registered charity (ch no 1140097), subject to charity law and regulated by the Charity Commission. As a charity, we are bound to comply with the law and our governance arrangements when dealing with our land. This means that we owe a legal duty to secure the best terms that can be reasonably obtained on disposal. During the sale process, we therefore reserve our right to continue to consider all offers received, in our discretion, up until contracts are legally exchanged.


- One Bedroom
 - One Bathroom
 - Porter
 - Lift
- Chain Free
 - Moments From Hyde Park
 - Approximately 487 Sq Ft
 - Approximately 148 Years Lease



Important Notice: The seller's solicitors will confirm included items (e.g., carpets, curtains, light fittings). These particulars do not form part of an offer or contract. HLB Group LTD (trading as Harris Le Beau) and any joint agents make no warranties regarding property details. Buyers should verify all information independently. Photos, videos, and virtual tours reflect the property at the time of capture. Measurements are approximate. References to alterations or use do not confirm planning permissions or consents. Buyers must verify all approvals. HLB Group LTD | Reg. No. 14499541 | 22 Gilbert Street, Mayfair, London, W1K 5HD

Coniston Court

Approx. Gross Internal Area 487 Sq Ft - 45.24 Sq M

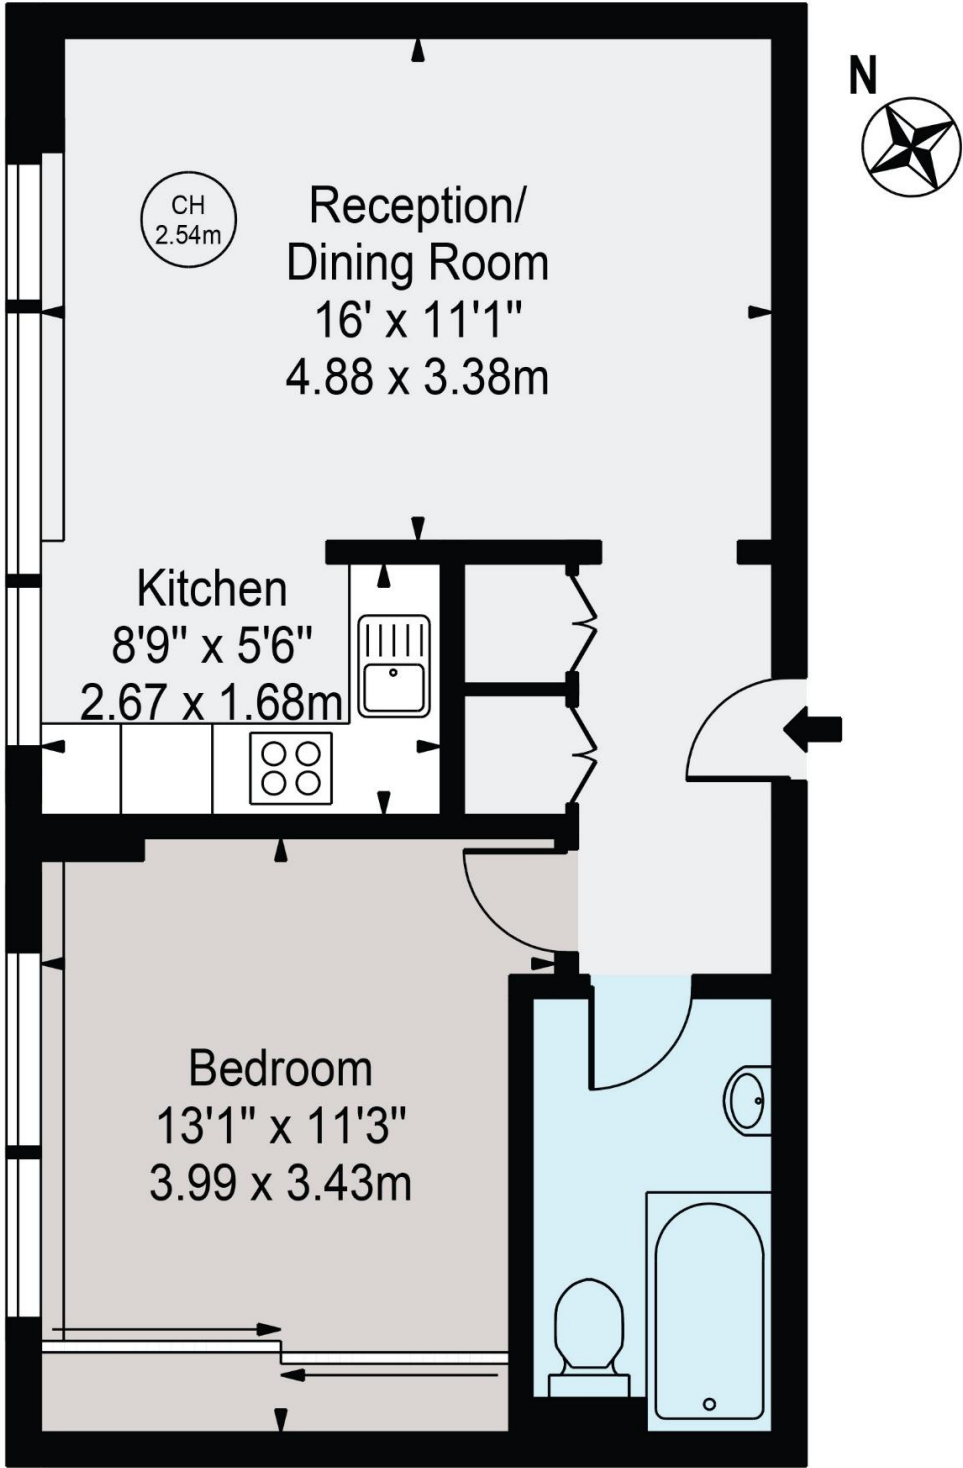

Sixth Floor
For Illustration Purposes Only - Not To Scale

This floor plan should be used as a general outline for guidance only and does not constitute in whole or in part an offer or contract. Any intending purchaser or lessee should satisfy themselves by inspection, searches, enquiries and full survey as to the correctness of each statement. Any areas, measurements or distances quoted are approximate and should not be used to value a property or be the basis of any sale or let.

Copyright Morriarti Photography & Design LTD