

first for homes

first for property in life - firstforhomes.co.uk

Contact Allan England's Team

01592 752 944



Myres Drive, Glenrothes

Offers over £275,000

Myres Drive, Glenrothes

Bright & Spacious 4/5 Bed Detached Bungalow Boasting 4-Car Driveway & Single Garage!

Allan England's award winning team at first for homes are proud to welcome to the market this highly sought-after 4-bedroom Detached Family Bungalow situated within a desirable area of Pitteuchar, Glenrothes. The accommodation comprises: entrance vestibule, hall, kitchen, utility room, family lounge, dining room/bedroom 5, master bedroom with en- suite shower room, 3 further bedrooms, and family bathroom. There is ample storage within the property. Externally, there are gardens to the front and rear, driveway which will accommodate approximately 4 cars leading to single garage. Early viewing is highly recommended to ensure you don't miss out!

* Please note that this style of property is in high demand! - Similar properties required!

HOME REPORT VALUE £ 285,000
EPC RATING C
COUNCIL TAX BAND E

Call first for homes - first for trust... first for service... first for aftercare!

SITUATION - Glenrothes is regarded as one of the most successful Towns in Scotland with a wealth of local amenities including Kingdom Shopping Centre as well as sport and leisure at Michael Woods and a multi-screen cinema. Glenrothes boasts its very own 18-hole Golf course and both Primary and Secondary schooling are available. For the commuter the A92 allows swift access to Edinburgh and there are railway stations at both Thornton and Markinch.

INFORMATION - These particulars are prepared on the basis of information provided by our clients. We have not tested the electrical system or appliances, nor where applicable, any central heating system. All sizes are recorded by electronic tape measurements to give an indicative, approximate size only. Prospective purchasers should make their own enquiries - no warranty is given or implied. This schedule is not intended to, and does not form any contract.





SITUATION – Glenrothes

LOUNGE 17'7" x 15'3" (approx) (5.38 x 4.65m (approx))

BEDROOM/SECOND PUBLIC ROOM
12'0" x 9'1" (approx) (3.66 x 2.77m (approx))

UTILITY ROOM 10'1" x 5'8" (approx) (3.09 x 1.73m (approx))

KITCHEN 12'0" x 8'2" (approx) (3.67 x 2.51m (approx))

BEDROOM 1 11'6" x 9'11" (approx) (3.53 x 3.04m (approx))

EN-SUITE BATHROOM
8'1" x 2'10" (approx) (2.48 x 0.87m (approx))

BEDROOM 2 11'8" x 10'1" (approx) (3.57 x 3.08m (approx))

BEDROOM 3 9'11" x 8'7" (approx) (3.03 x 2.62m (approx))

BEDROOM 4 10'1" x 7'4" (approx) (3.08 x 2.26m (approx))

BATHROOM 10'1" x 5'9" (approx) (3.08 x 1.77m (approx))

SINGLE GARAGE

DRIVEWAY 4 CARS

LARGE FRONT GARDEN

REAR GARDEN

INFORMATION



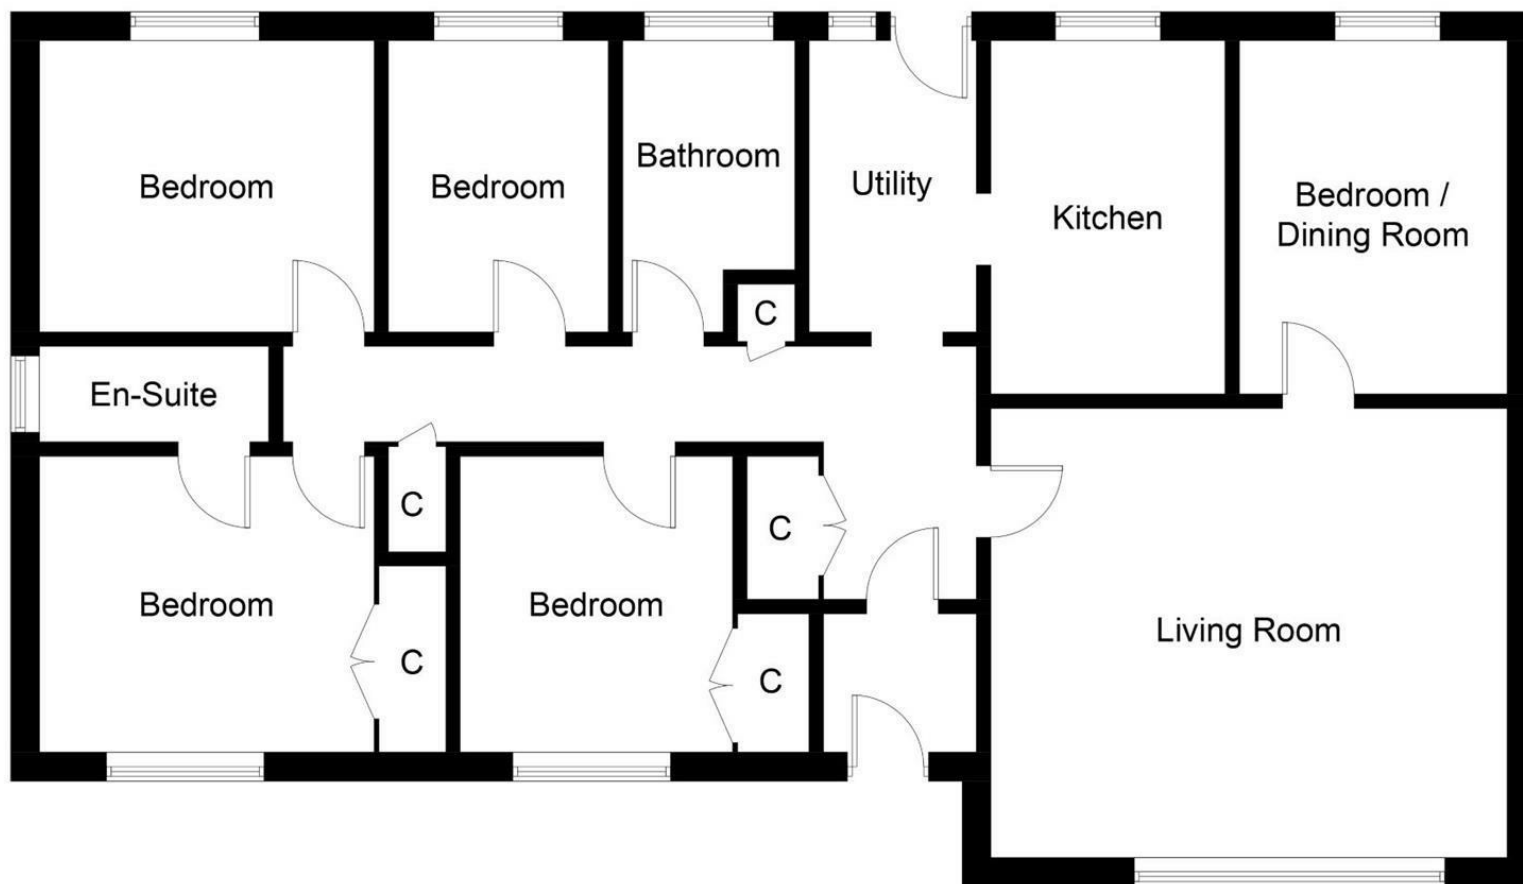


Illustration for identification purposes only, measurements are approximate,
not to scale. floorplansUsketch.com © (ID849555)

Information

These particulars are prepared on the basis of information provided by our clients. We have not tested the electrical system or any electrical appliances, nor where applicable, any central heating system. All sizes are recorded by electronic tape measurement to give an indicative, approximate size only. Prospective purchasers should make their own enquiries – no warranty is given or implied. This schedule is not intended to, and does not form any contract.

FREE Valuation

Selling Your Home?

Choose first for homes - a highly experienced estate agency team you can trust to sell your home at the highest possible price. Offering fantastic savings on selling fees, with no compromise on service, free professional photography highlighting your home in its best light, first for homes will be your first choice. Contact us today to arrange your appointment.



first for trust



first for service



first for aftercare

first for homes

first for property in life - firstforhomes.co.uk

Contact Allan England's Team

01592 752 944

32 North Street, Glenrothes, Fife KY7 5NA

Fax: 01592 807947

sales@firstforhomes.co.uk

www.firstforhomes.co.uk