





## Finchley Road, St Johns Wood, NW8 £3,250 Per Month Furnished/unfurnished

A charming two double bedroom apartment situated on the third floor (Walk Up) of a period conversion comprising approximately 742 sq ft / 68.93 sq m with council tax inclusive of the rent.

The apartment comprises a spacious reception room, separate fitted kitchen, two double bedrooms, study/dressing room and modern bathroom.


The property is conveniently located a stones throw from St Johns Wood Underground Station (Jubilee Line) and St Johns Wood High Street.

Available on a furnished basis from 7th December 2026 and pet friendly

EPC Rating - E

Inclusive of Council Tax




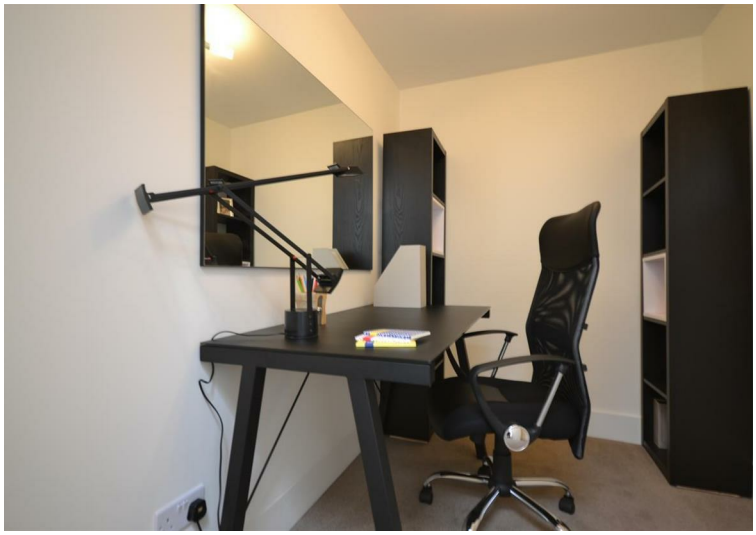





# Finchley Road, NW8

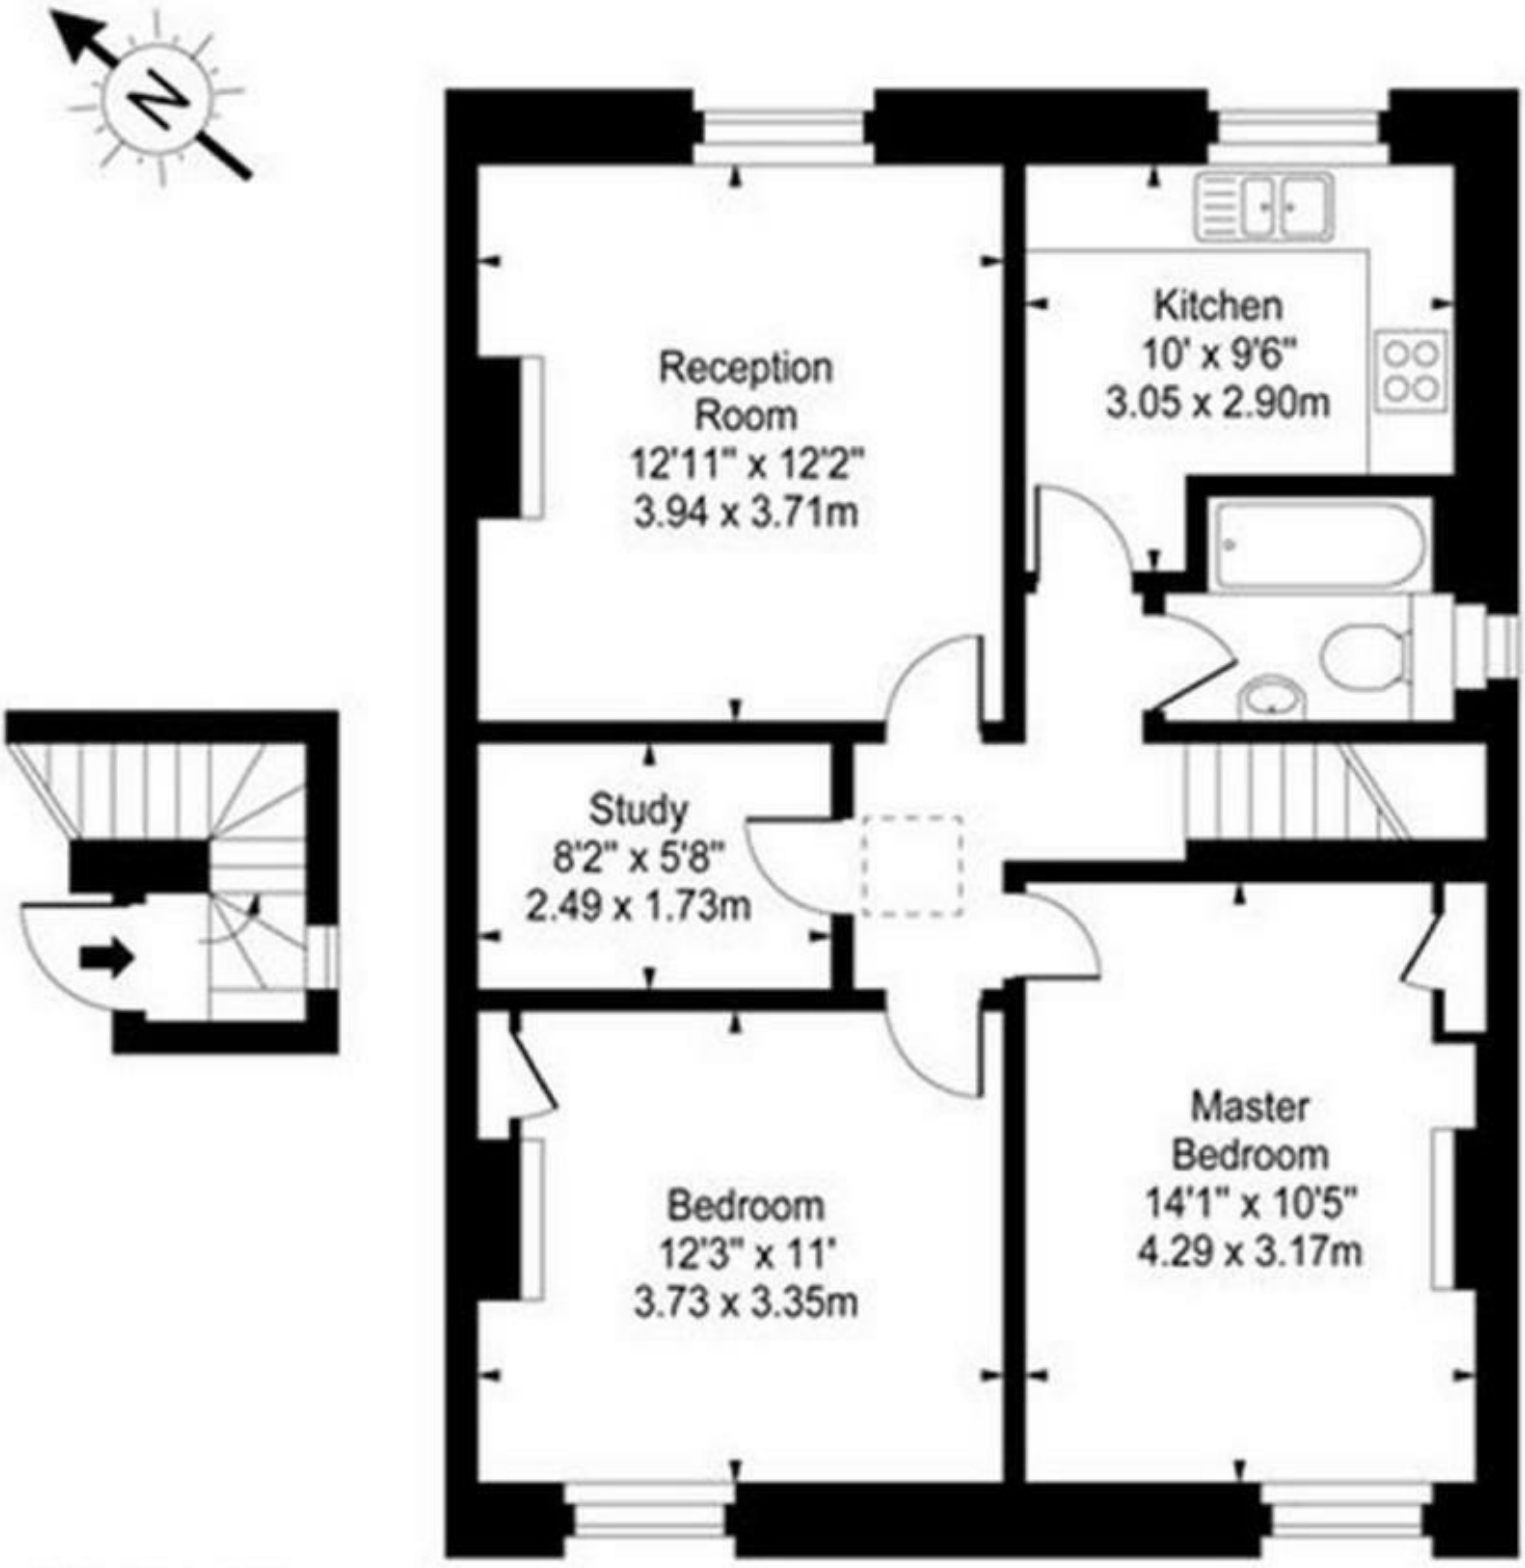


Approx Gross Internal Area **740 Sq Ft - 68.75 Sq M**

For Illustration Purposes Only - Not To Scale


www.goldlens.co.uk


## Property Overview

| | |
|---|---|
| **Location** | St John`s Wood, NW8 |
| **Price** | £3,250 Per Month |
| **Bedrooms** | 2 |
| **Bathrooms** | 1 |
| **Receptions** | 1 |
| **Council** | Westminster |
| **Tax Band** | G |
| **Furnishing** | Furnished/unfurnished |

## Key Features

- 2 Double Bedrooms
- Large Kitchen
- 1 Bathroom
- Bright Reception
- Recently Refurbished
- Near St John`s Wood
- Great Location
- Available Now

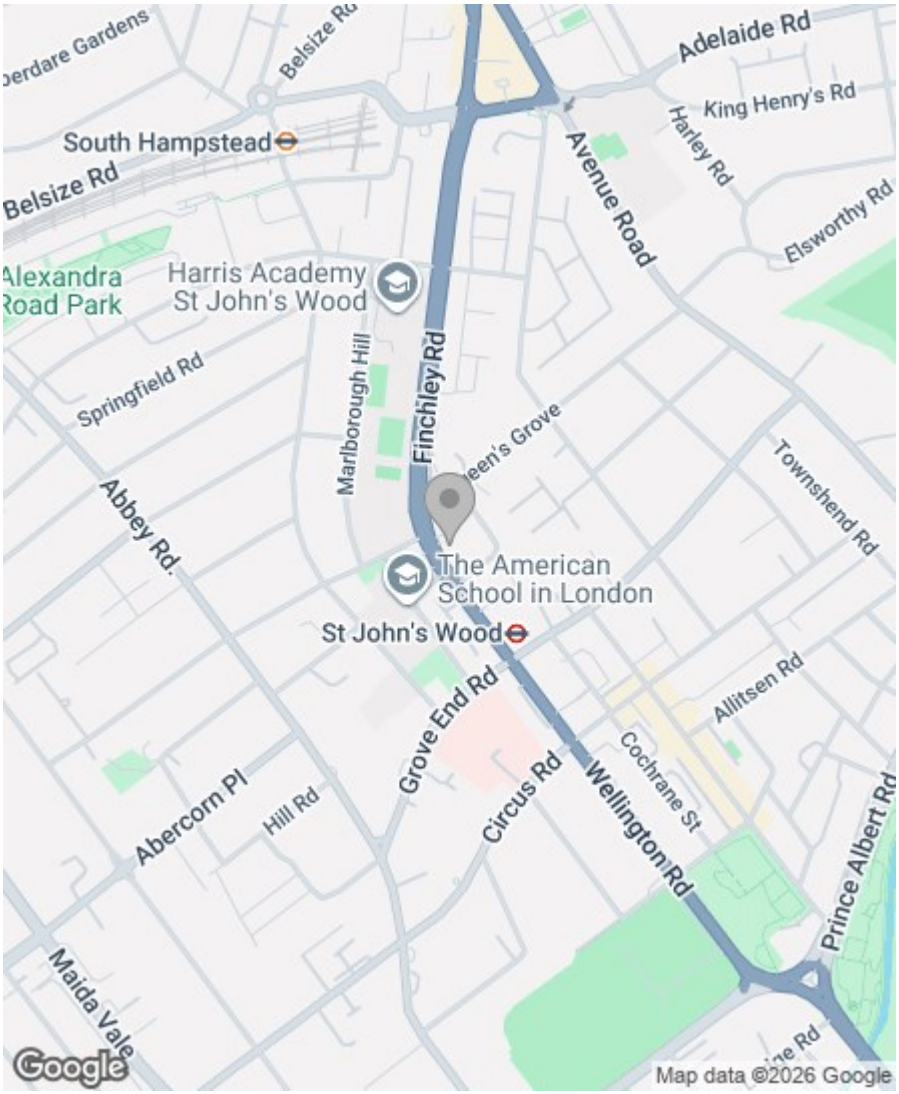

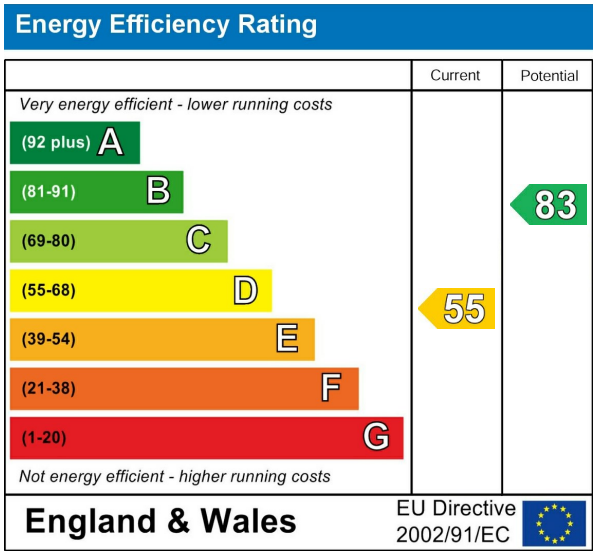
Greenstones Estates Ltd
Registered in England & Wales
Registered Office:
5 West Court, Enterprise Road,
Maidstone, Kent ME15 6JD

Company Registered number
03513585

Trading address
83 Boundary Road, St John's Wood,
London NW8 0RG

We are members of

arla | propertymark PROTECTED

The Property Ombudsman

IMPORTANT NOTICE: All of the information is intended only as a guide to a prospective purchaser and does not constitute any part of an offer or contract. Any measurements or distances referred to herein are approximate only. Any information contained herein (whether in the text, plans or photographs) is given in good faith and cannot be relied upon as being a statement or representation of fact. Should you proceed with the purchase of the property, your solicitor must verify these details. We have not carried out a detailed survey nor tested the services, appliances and specific fittings. In accordance with current legislation we would advise you that the measurements on these particulars are imperial. The formula for conversion to metric is as follows:- 1' (one foot) = 30.4cm (centimetres), 1m (one metre) = 3'29 (feet).