

115 Royal Quay 5 Kings Dock

, Liverpool, L3 4EX

£1,100

2 2 1 C





115 Royal Quay 5 Kings Dock

, Liverpool, L3 4EX

£1,100













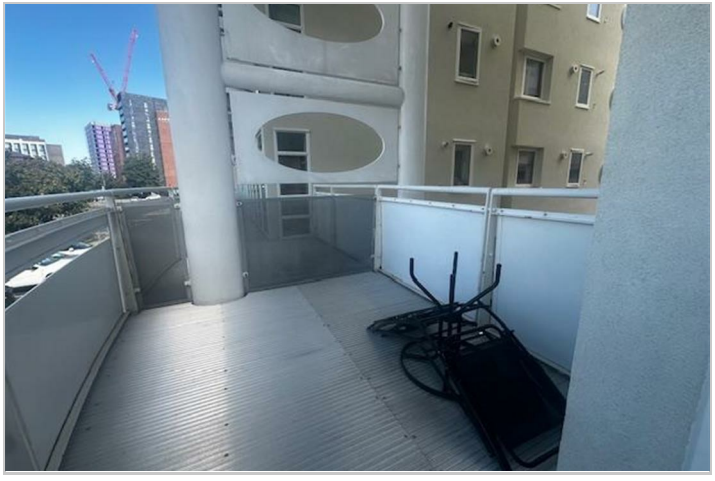

Road Map



Hybrid Map

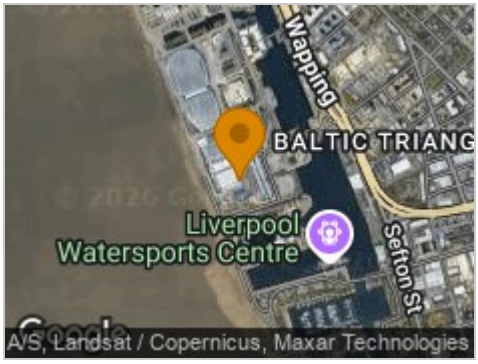

Terrain Map



Floor Plan

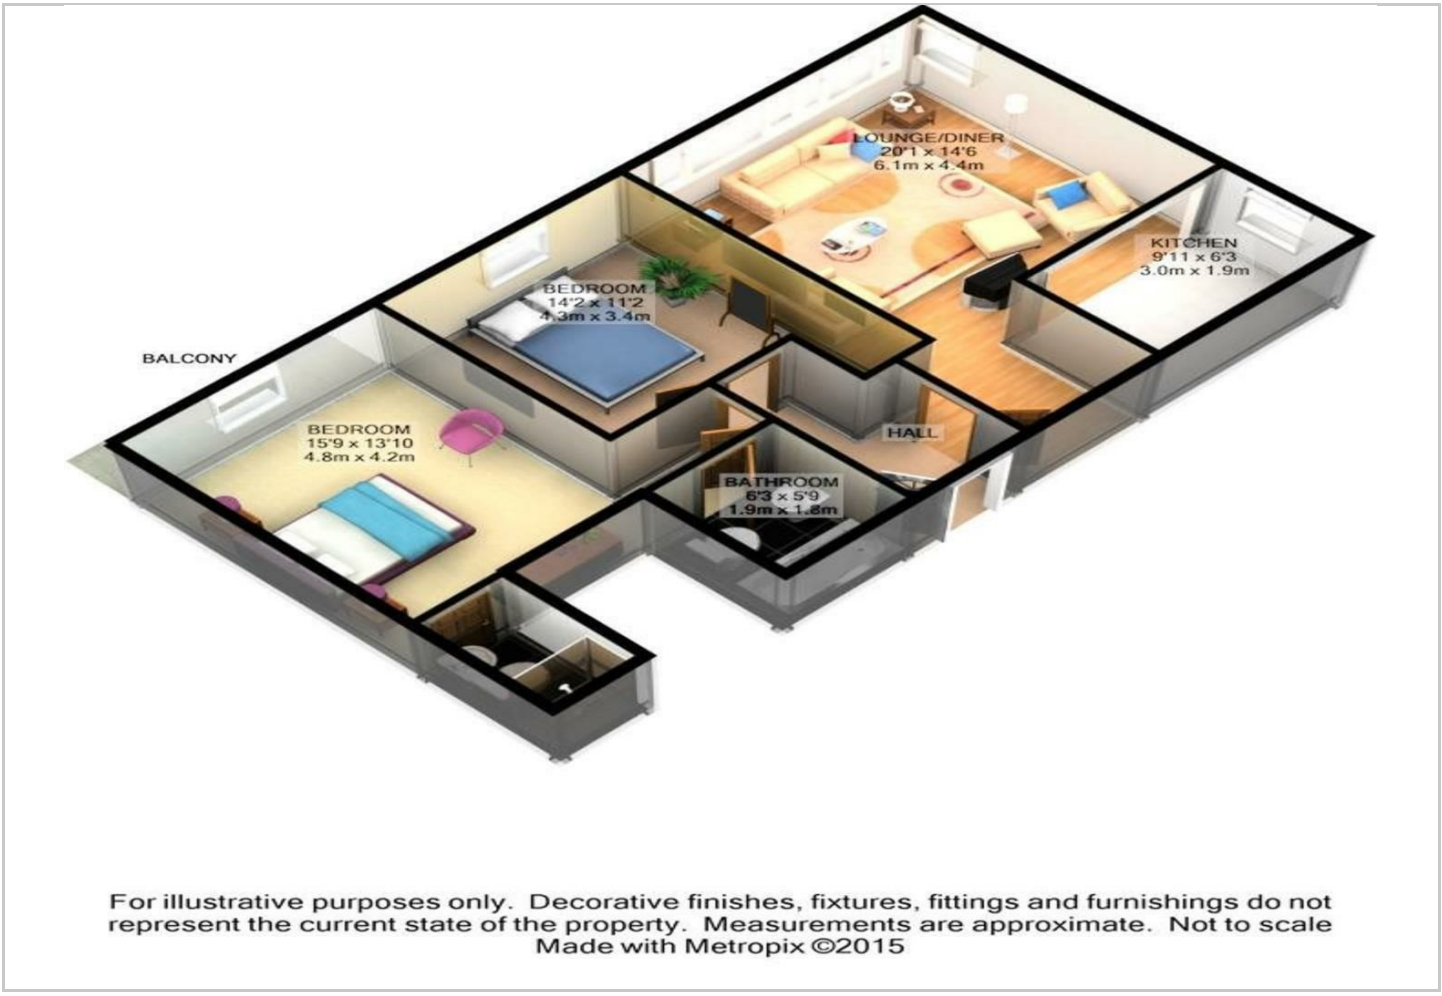

For illustrative purposes only. Decorative finishes, fixtures, fittings and furnishings do not represent the current state of the property. Measurements are approximate. Not to scale
Made with Metropix ©2015

Viewing

Please contact our Michael Moon Office on 0151 924 1000 if you wish to arrange a viewing appointment for this property or require further information.

Energy Efficiency Graph

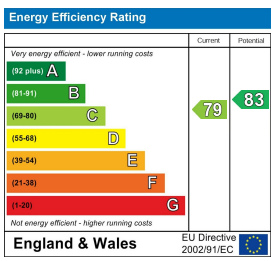

These particulars, whilst believed to be accurate are set out as a general outline only for guidance and do not constitute any part of an offer or contract. Intending purchasers should not rely on them as statements of representation of fact, but must satisfy themselves by inspection or otherwise as to their accuracy. No person in this firms employment has the authority to make or give any representation or warranty in respect of the property.

54 Liverpool Road, Liverpool, Merseyside, L23 5SG
Tel: 0151 924 1000 Email: info@michaelmoon.co.uk www.michaelmoon.co.uk