



54 Cadwell Drive, Maidenhead SL6 3YR

welcome to

54 Cadwell Drive, Maidenhead

A three-bedroom semi-detached home ideally positioned on Cadwell Drive in Maidenhead, just a stone's throw from the popular Ockwells Park. Offering comfortable and practical accommodation, a private driveway for four vehicles and a convenient location.



Cadwell Drive, Maidenhead, SL6

Approximate Area = 1176 sq ft / 109.2 sq m


Limited Use Area(s) = 18 sq ft / 1.6 sq m

Outbuilding = 17 sq ft / 1.5 sq m

Total = 1211 sq ft / 112.3 sq m

For identification only - Not to scale

Denotes restricted
head height

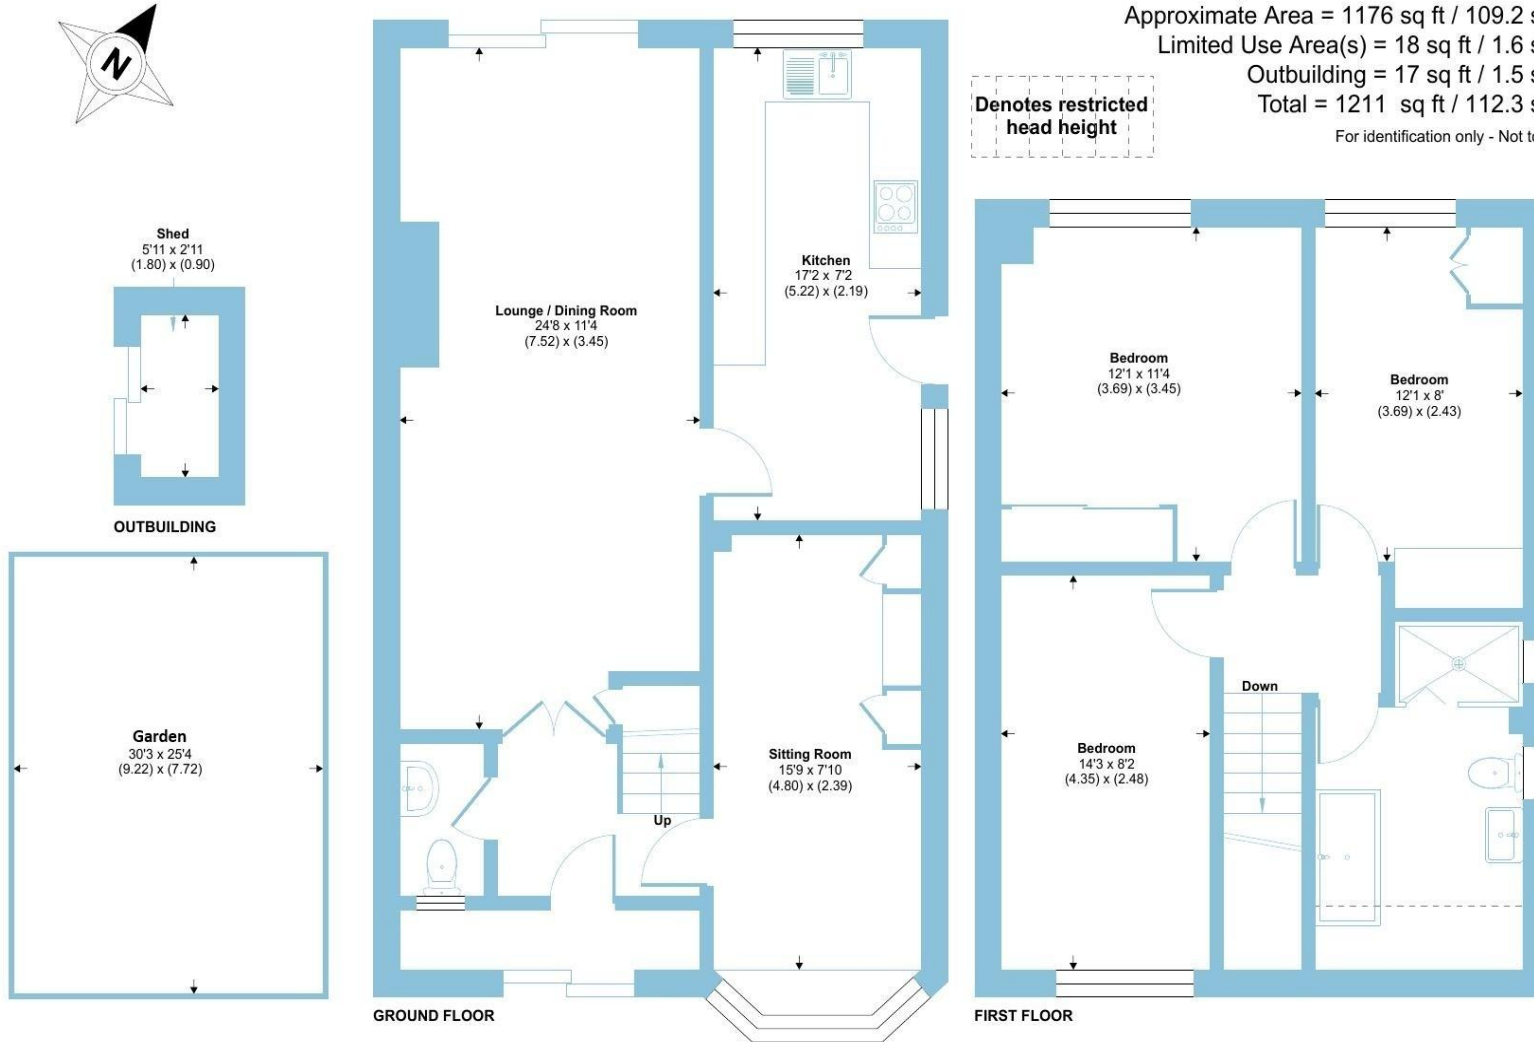

Floor plan produced in accordance with RICS Property Measurement 2nd Edition, Incorporating International Property Measurement Standards (IPMS2 Residential). © nichecom 2026. Produced for Barnard Marcus. REF: 1515273



This property makes an excellent choice for families, first-time buyers and those looking for a family home in a desirable area.

The property is a welcoming home that can be enjoyed immediately while also offering scope for any future personal touches.

The accommodation includes three bedrooms, providing excellent flexibility for family living, guests or working from home, two reception rooms and a four piece bathroom with a large walk-in shower. The property also benefits from a driveway providing off-road parking for four vehicles, a highly desirable feature.

One of the property's key attractions is its location, being just moments from Ockwells Park. The park provides a wonderful green space right on the doorstep, ideal for walks, outdoor activities and enjoying the surrounding countryside.

Situated within easy reach of Maidenhead's amenities, schools and transport links, this is a fantastic opportunity to acquire a well-positioned and well-maintained three-bedroom home.

welcome to

54 Cadwell Drive, Maidenhead

- THREE DOUBLE BEDROOMS
- TWO RECEPTION ROOMS
- DRIVEWAY PARKING FOR FOUR VEHICLES
- FOUR PIECE BATHROOM WITH LARGE WALK-IN SHOWER
- MOMENTS FROM OCKWELLS PARK, POPULAR RESIDENTIAL LOCATION
- IDEAL FAMILY OF FIRST TIME BUYERS HOME
- CONVENIENT ACCESS TO MAIDENHEAD TOWN CENTRE & LOCAL AMENITIES
- EXCELLENT ACCESS TO NEARBY GREEN SPACES

Tenure: Freehold EPC Rating: D

Council Tax Band: E

guide price

£570,000



Please note the marker reflects the postcode not the actual property

check out more properties at rogerplatt.co.uk



Property Ref:
MHD121539 - 0004

1. MONEY LAUNDERING REGULATIONS Intending purchasers will be asked to produce identification documentation at a later stage and we would ask for your co-operation in order that there is no delay in agreeing the sale. 2. These particulars do not constitute part or all of an offer or contract. 3. The measurements indicated are supplied for guidance only and as such must be considered incorrect. Potential buyers are advised to recheck measurements before committing to any expense. 4. We have not tested any apparatus, equipment, fixtures or services and it is in the buyers interest to check the working condition of any appliances. 5. Where an EPC, or a Home Report (Scotland only) is held for this property, it is available for inspection at the branch by appointment. If you require a printed version of a Home Report, you will need to pay a reasonable production charge reflecting printing and other costs. 6. We are not able to offer an opinion either written or verbal on the content of these reports and this must be obtained from your legal representative. 7. Whilst we take care in preparing these reports, a buyer should ensure that his/her legal representative confirms as soon as possible all matters relating to title including the extent and boundaries of the property and other important matters before exchange of contracts.

Roger Platt is a trading name of Sequence (UK) Limited which is registered in England and Wales under company number 4268443, Registered Office is Cumbria House, 16-20 Hockliffe Street, Leighton Buzzard, Bedfordshire, LU7 1GN. VAT Registration Number is 500 2481 05.


roger platt



01628 773333



Maidenhead@rogerplatt.co.uk



25-29 Queen Street, MAIDENHEAD, Berkshire,
SL6 1NB



rogerplatt.co.uk