



Dale Close, Liverpool

Liverpool

£250,000

2 Dale Close

Liverpool

Beautiful two-bedroom semi detached bungalow on Dale Close with spacious layout, generous gardens, sweeping drive, detached garage, and secure gated parking. Well-presented and flexible accommodation.


Council Tax band: C


Tenure: Freehold

EPC Energy Efficiency Rating: C

EPC Environmental Impact Rating: D

- Beautifully presented two-bedroom bungalow
- Highly desirable location on Dale Close
- Large welcoming entrance hallway
- Bright and well-proportioned living room
- Modern family bathroom with walk-in shower
- Detached garage with electric up-and-over door
- Presented to a good standard throughout

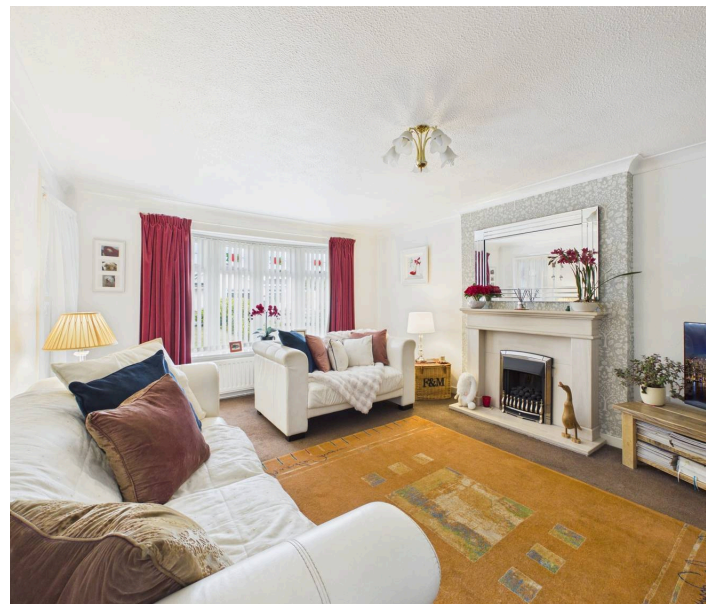

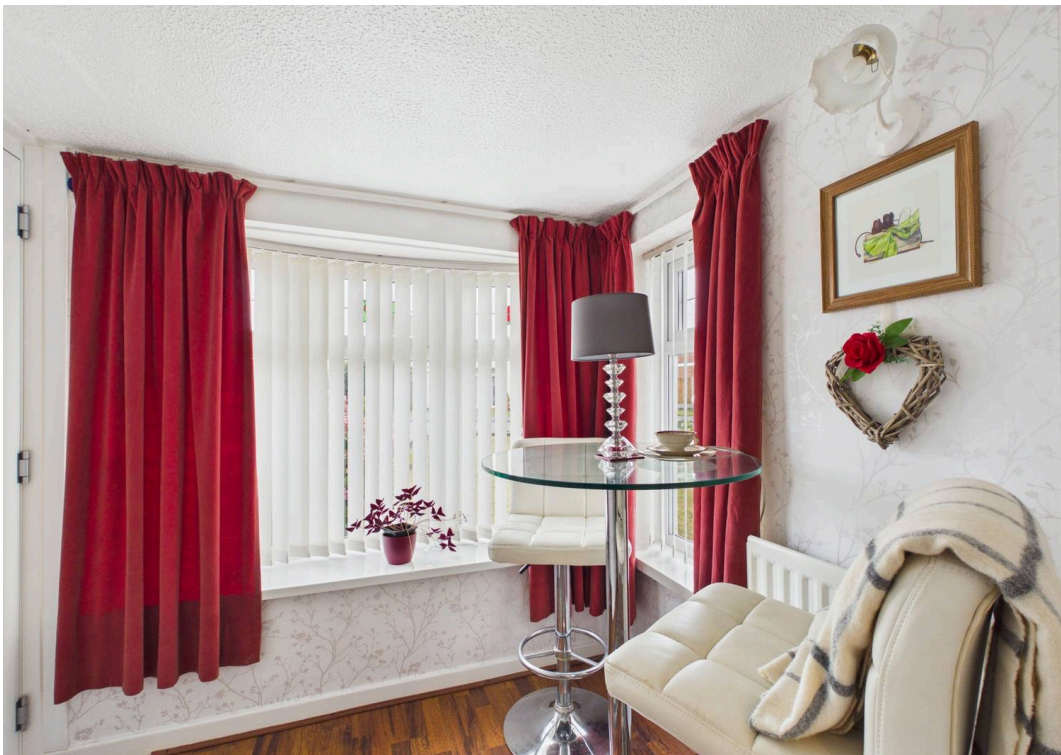



Ground Floor Building 1



Ground Floor Building 2

Approximate total area⁽¹⁾


873 ft²

81.2 m²

(1) Excluding balconies and terraces

Calculations reference the RICS IPMS 3C standard. Measurements are approximate and not to scale. This floor plan is intended for illustration only.

GIRAFFE360

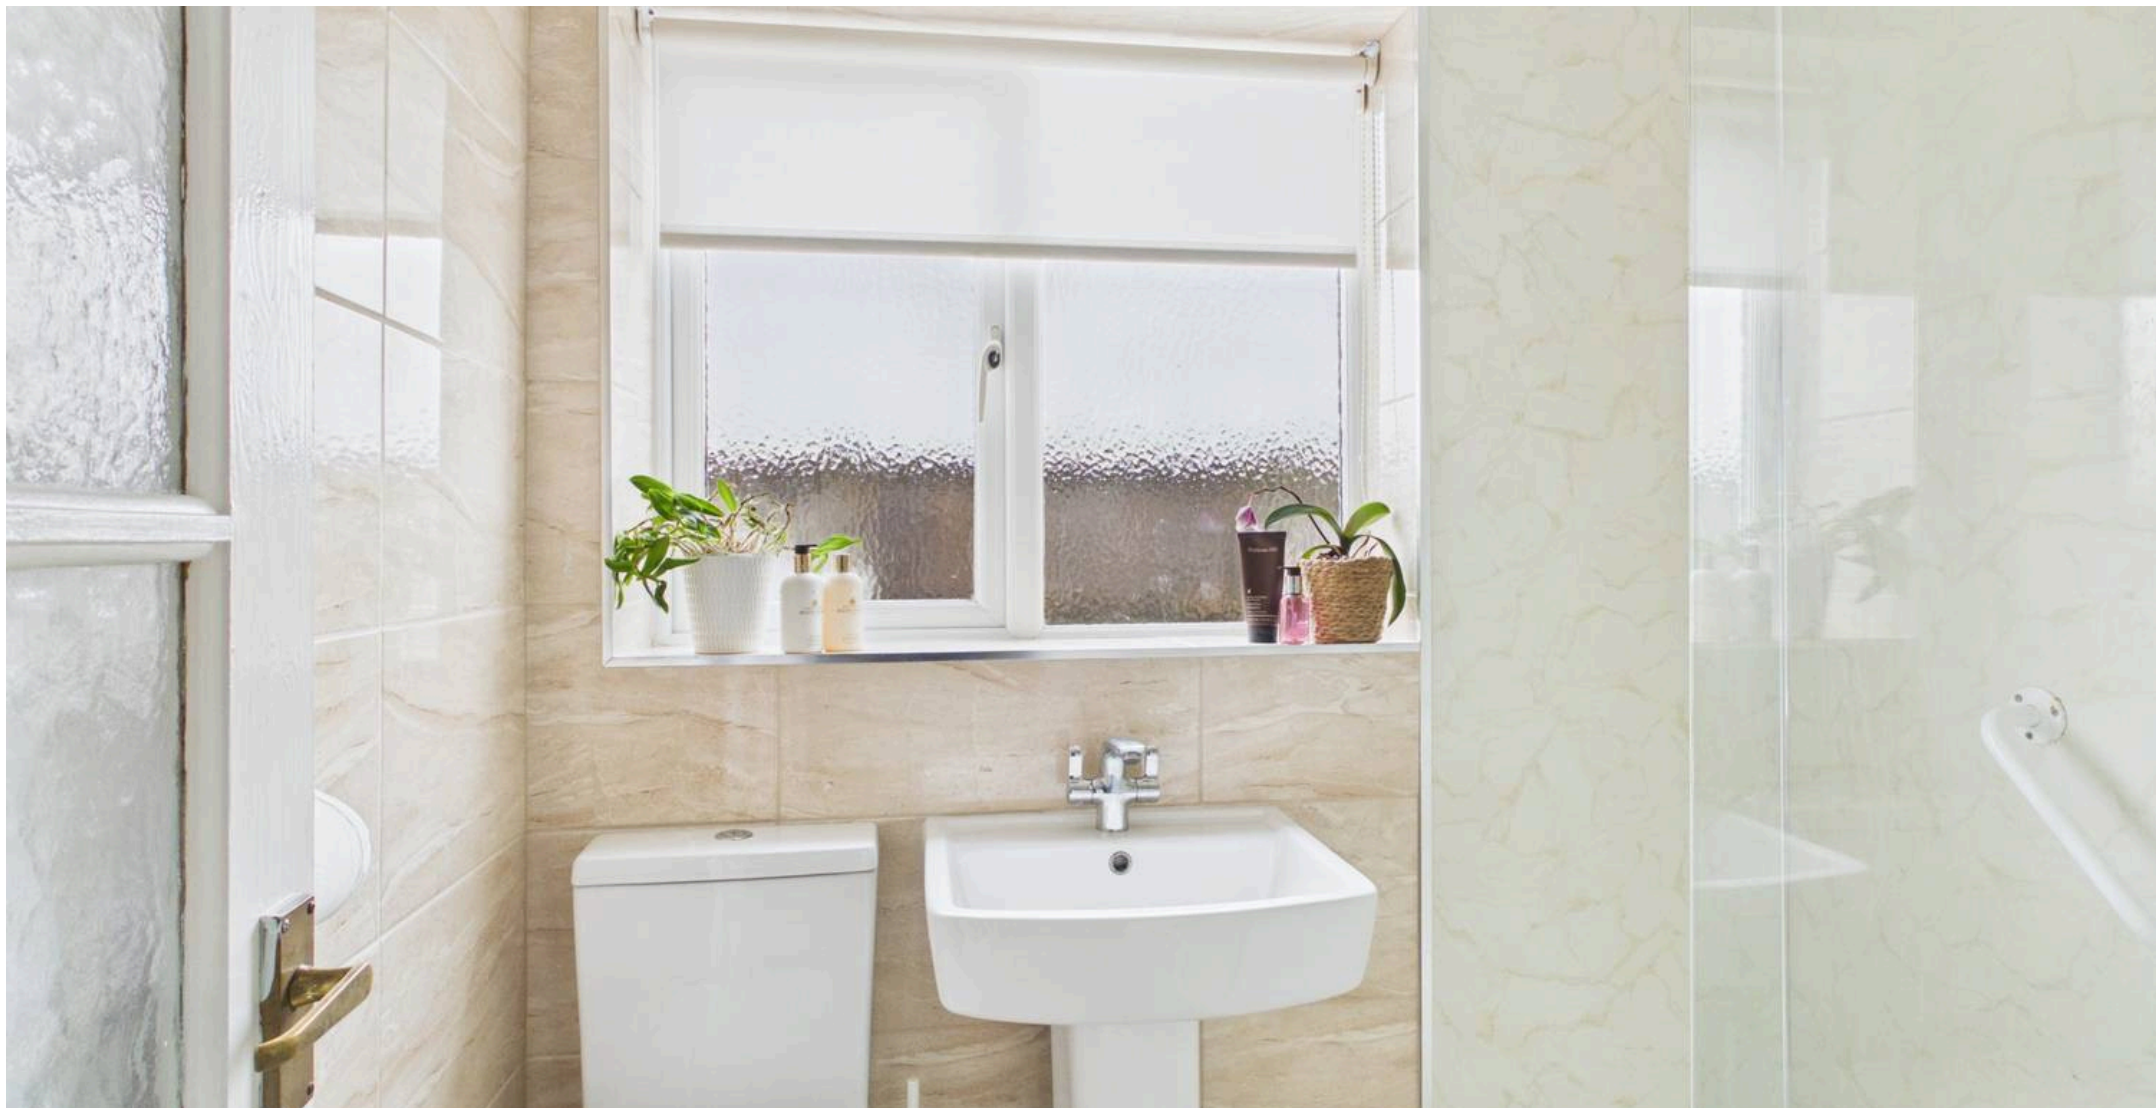

IAN ANTHONY

5 Burscough Street, Ormskirk - L39 2EG

01695580888

enquiries@iananthonyestates.co.uk

iananthonyestates.co.uk/

